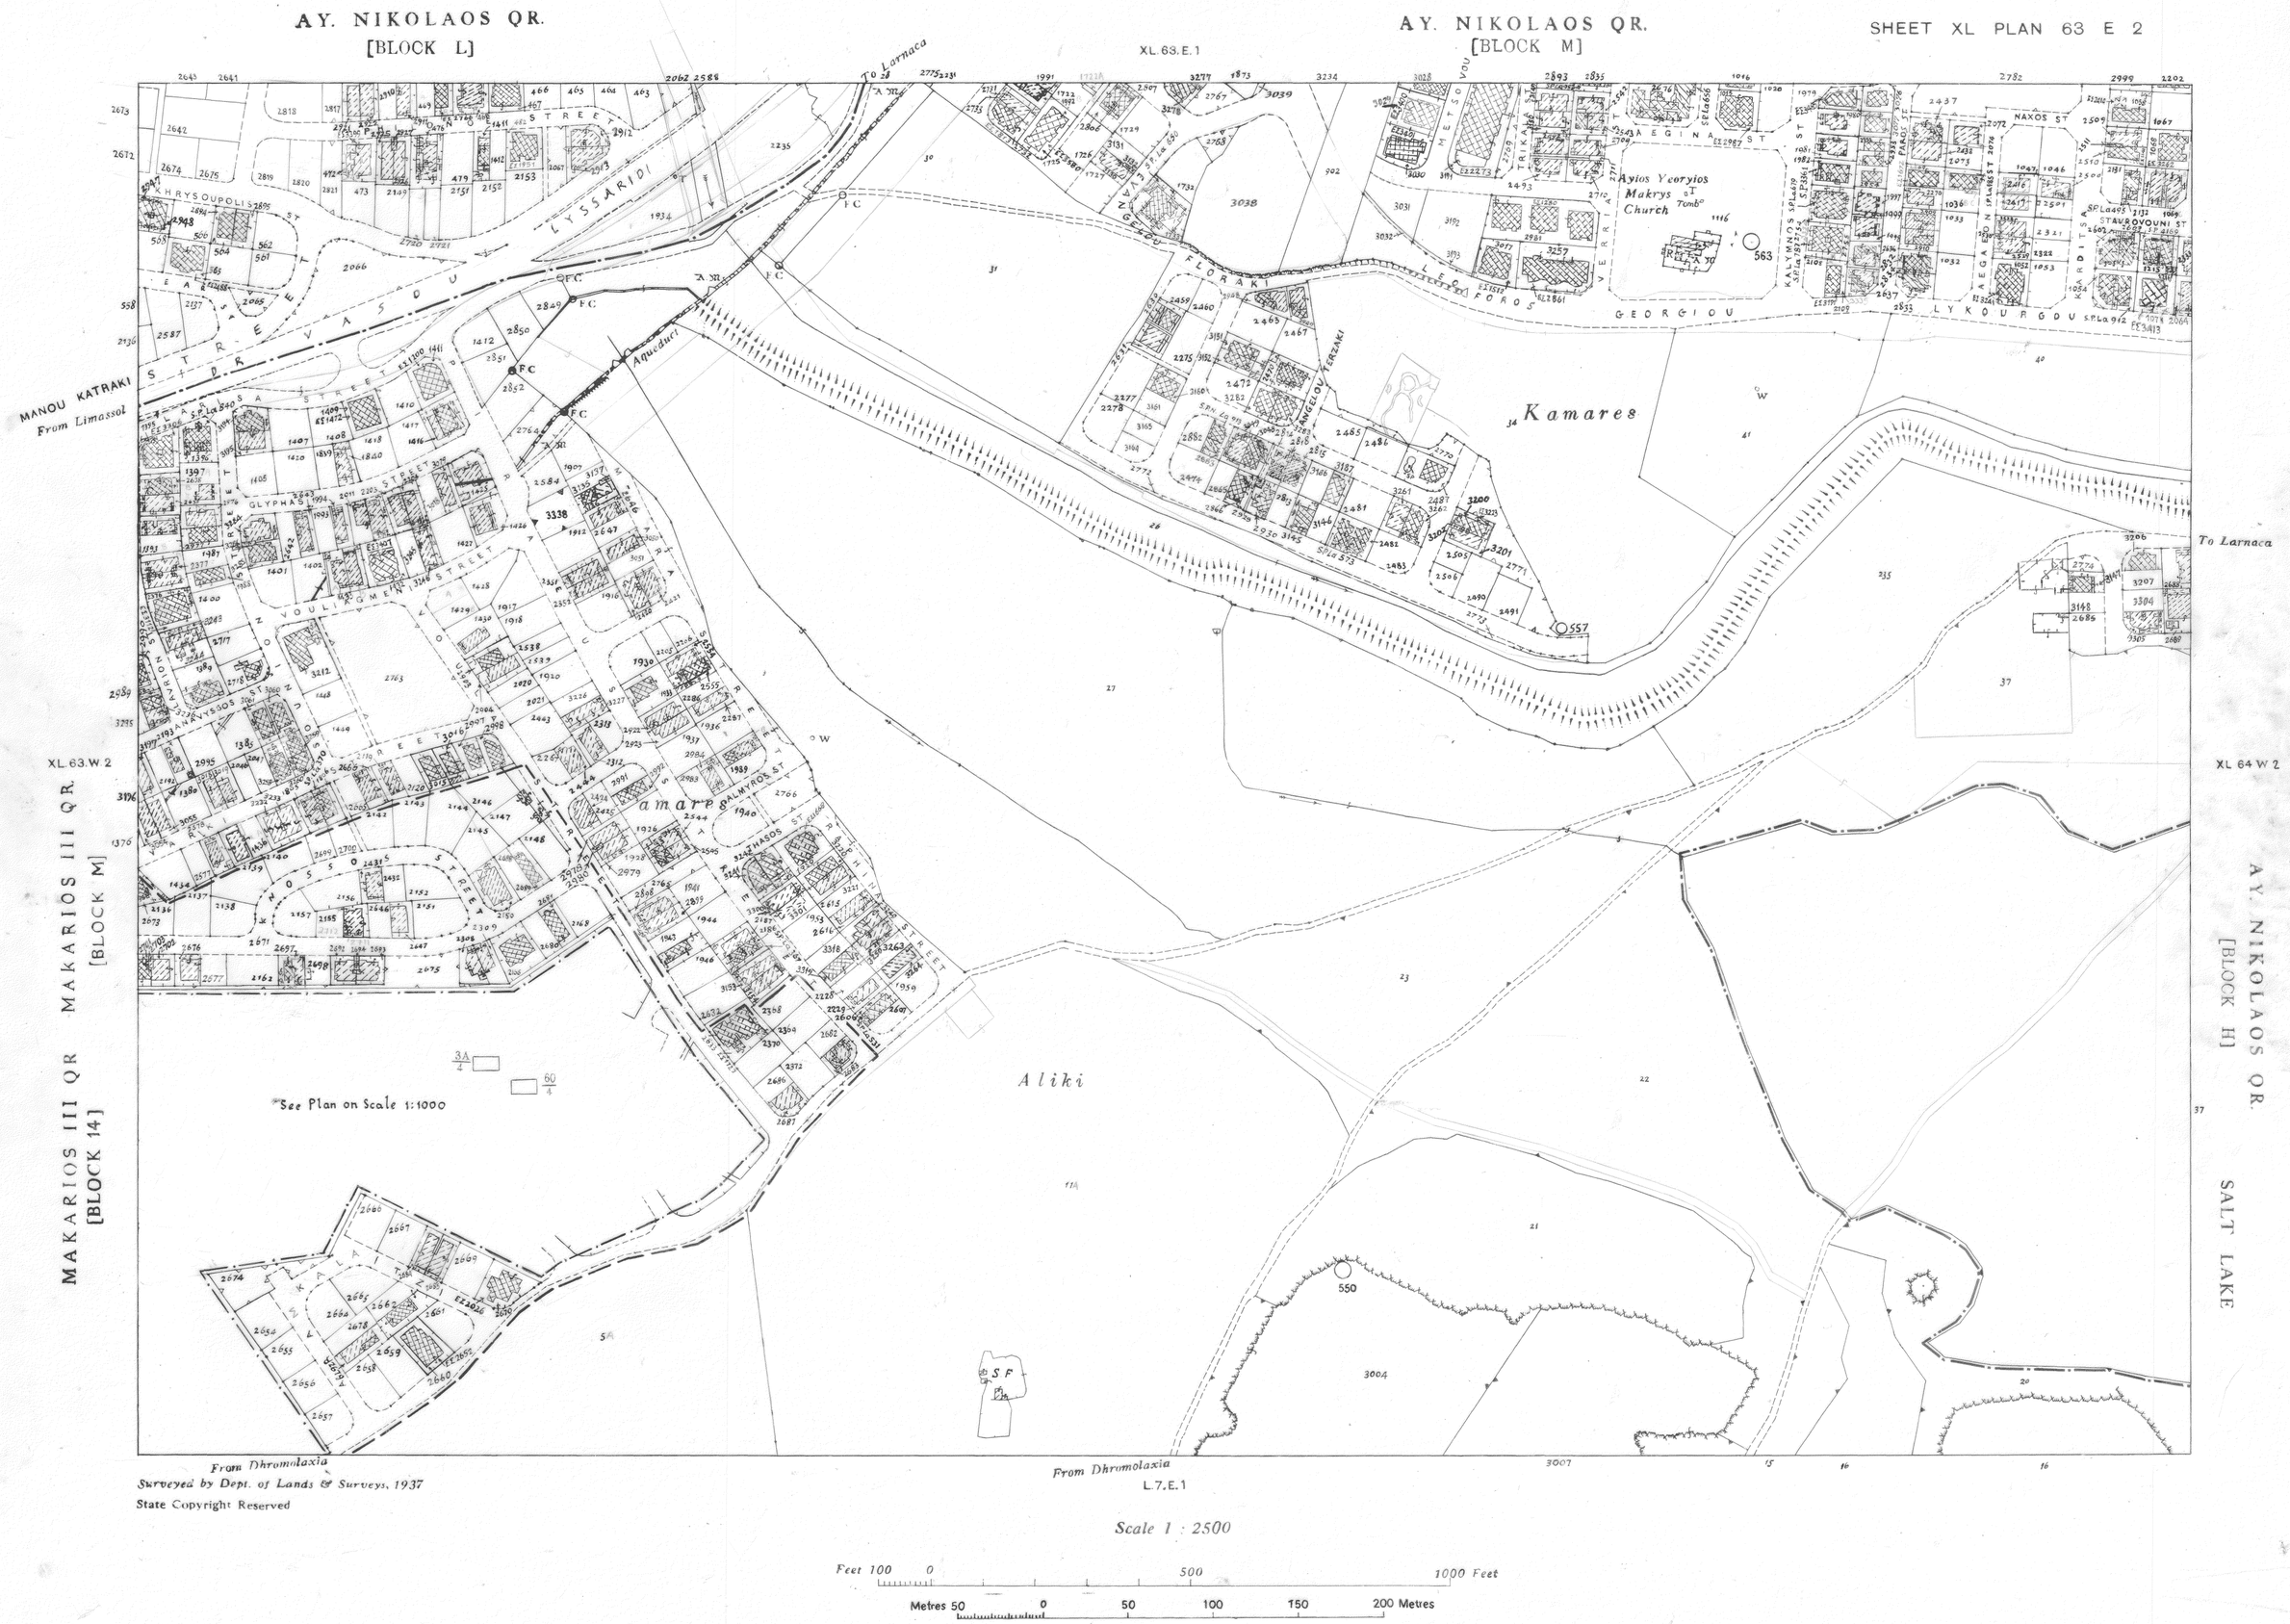
AY. NIKOLAOS QR.
[BLOCK L]
AY. NIKOLAOS QR.
[BLOCK M]
SHEET XL PLAN 63 E 2
XL.63.E.1
To Larnaca
MANOU KATRAKI
From Limassol
Aqueduct
Kamares
Ayios Yeoryios Makrys Church
To Larnaca
XL.63.W.2
XL 64 W 2
MAKARIOS III QR
[BLOCK 14]
MAKARIOS III QR.
[BLOCK M]
AY. NIKOLAOS QR.
[BLOCK H]
SALT LAKE
Aliki
See Plan on Scale 1:1000
From Dhromolaxia
From Dhromolaxia
L.7.E.1
Surveyed by Dept. of Lands & Surveys, 1937
State Copyright Reserved
Scale 1 : 2500
Feet 100 0 500 1000 Feet
Metres 50 0 50 100 150 200 Metres