


See Plan on Scale 1:2500

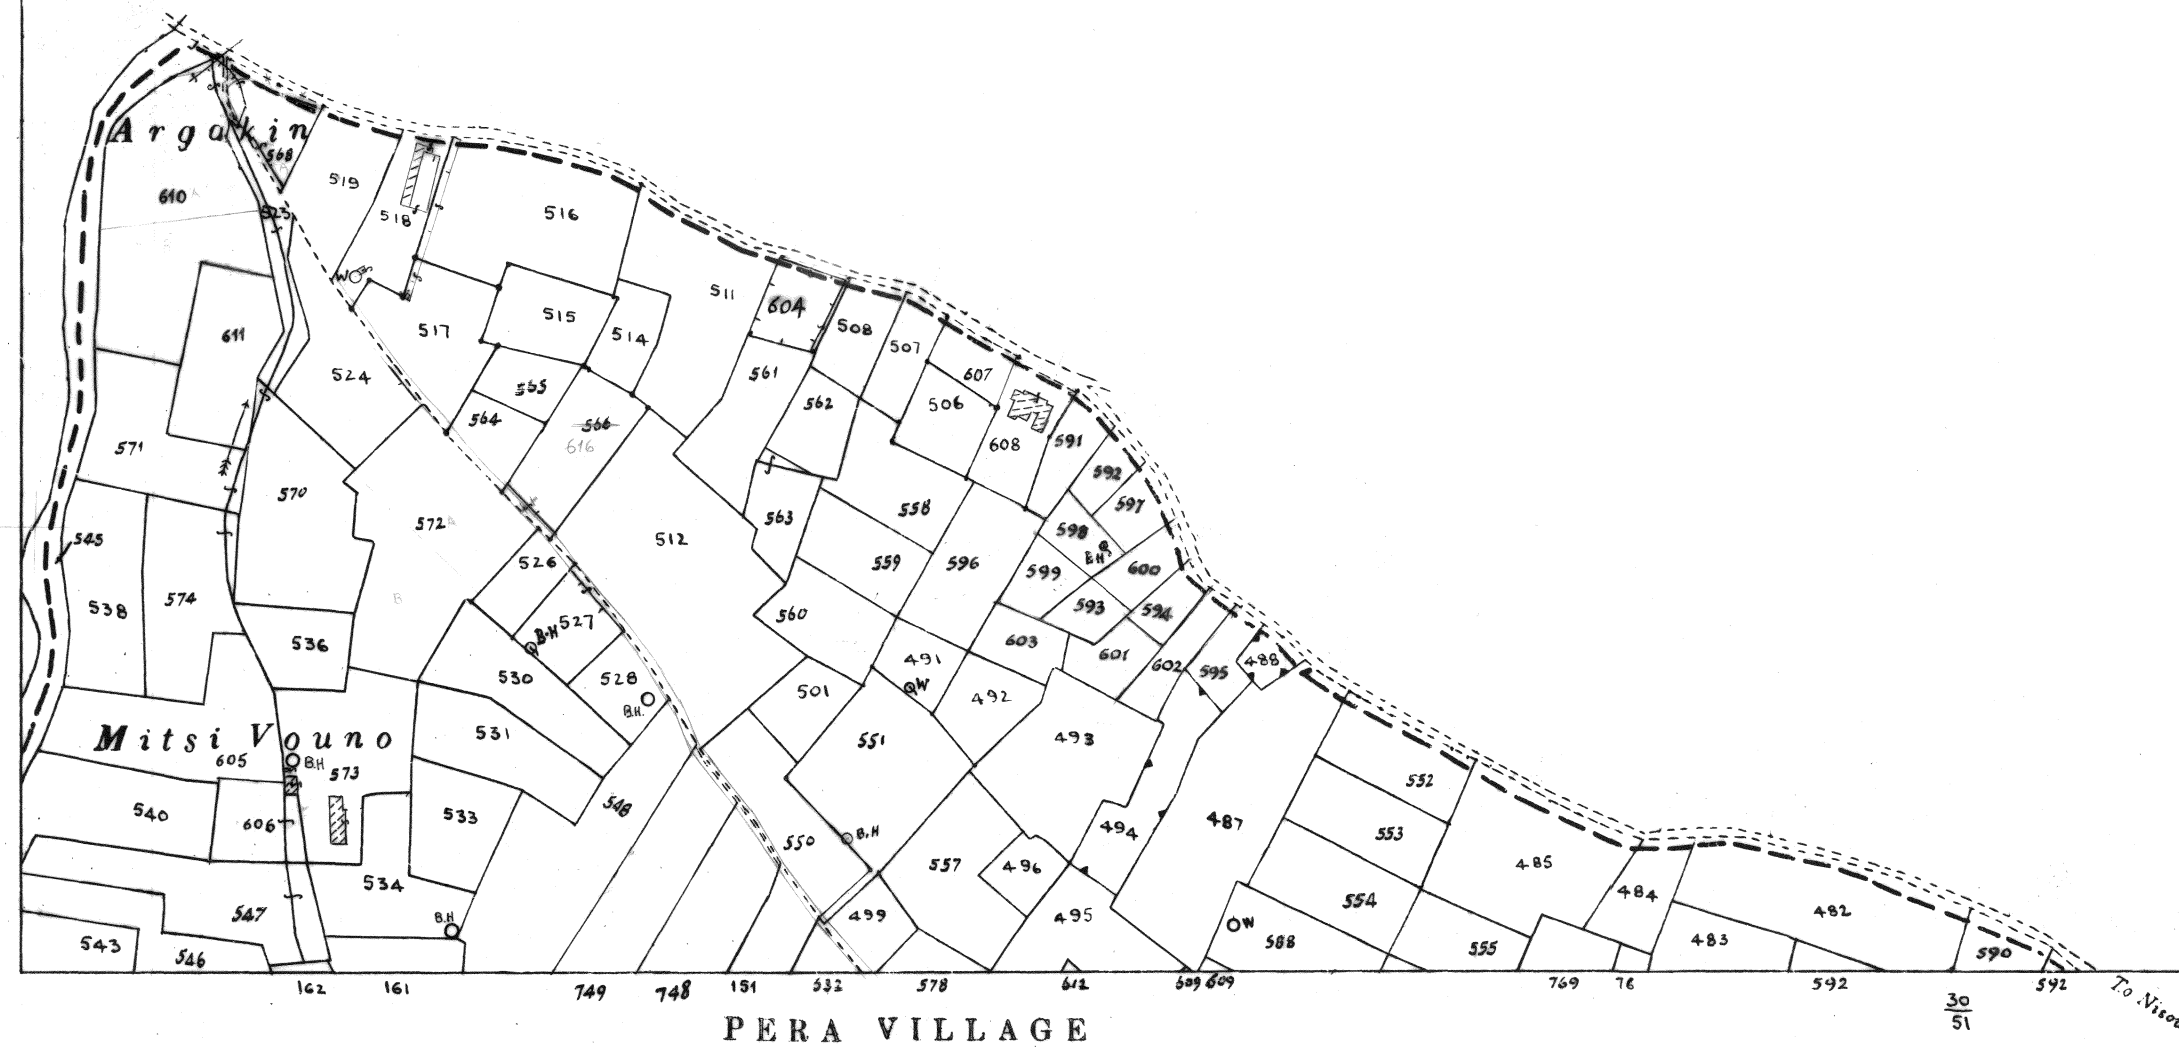

Scale 1:5000

Feet 200 0 500 1000 Feet