PRODHROMOS

5342 V04 BLOCK 01

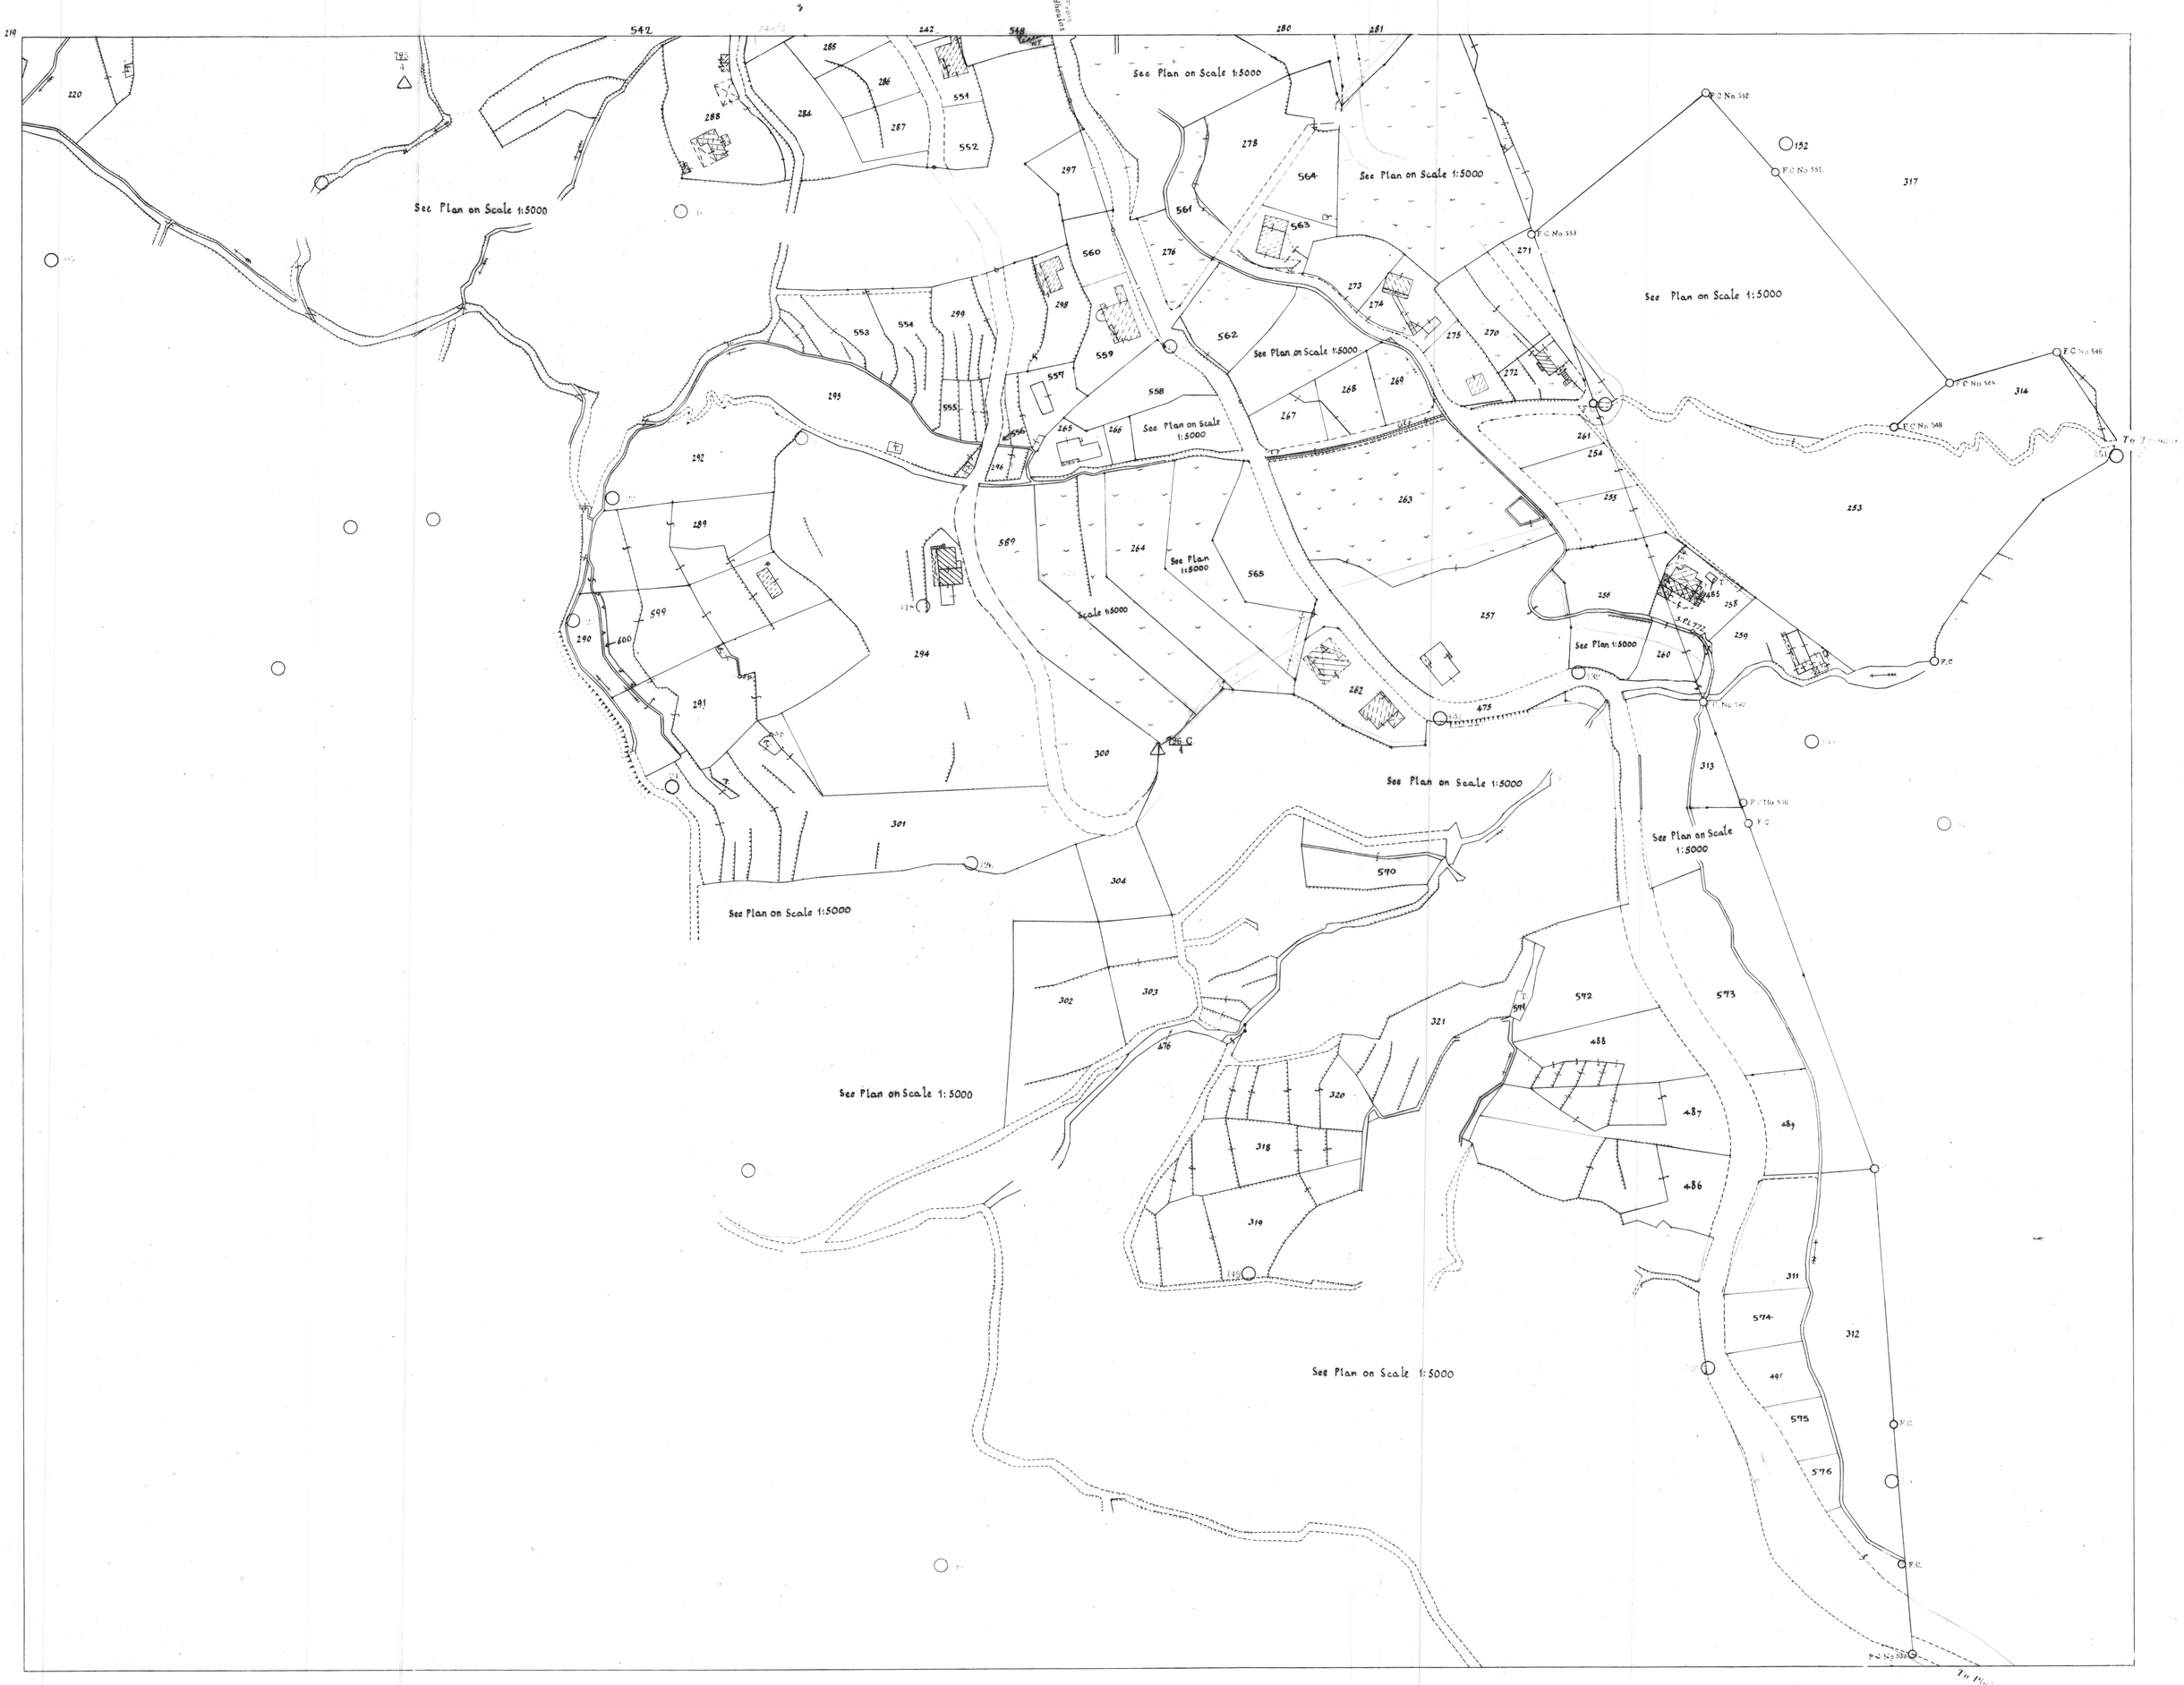
See Plan on Scale 1:5000
See Plan on Scale 1:5000
See Plan on Scale 1:5000