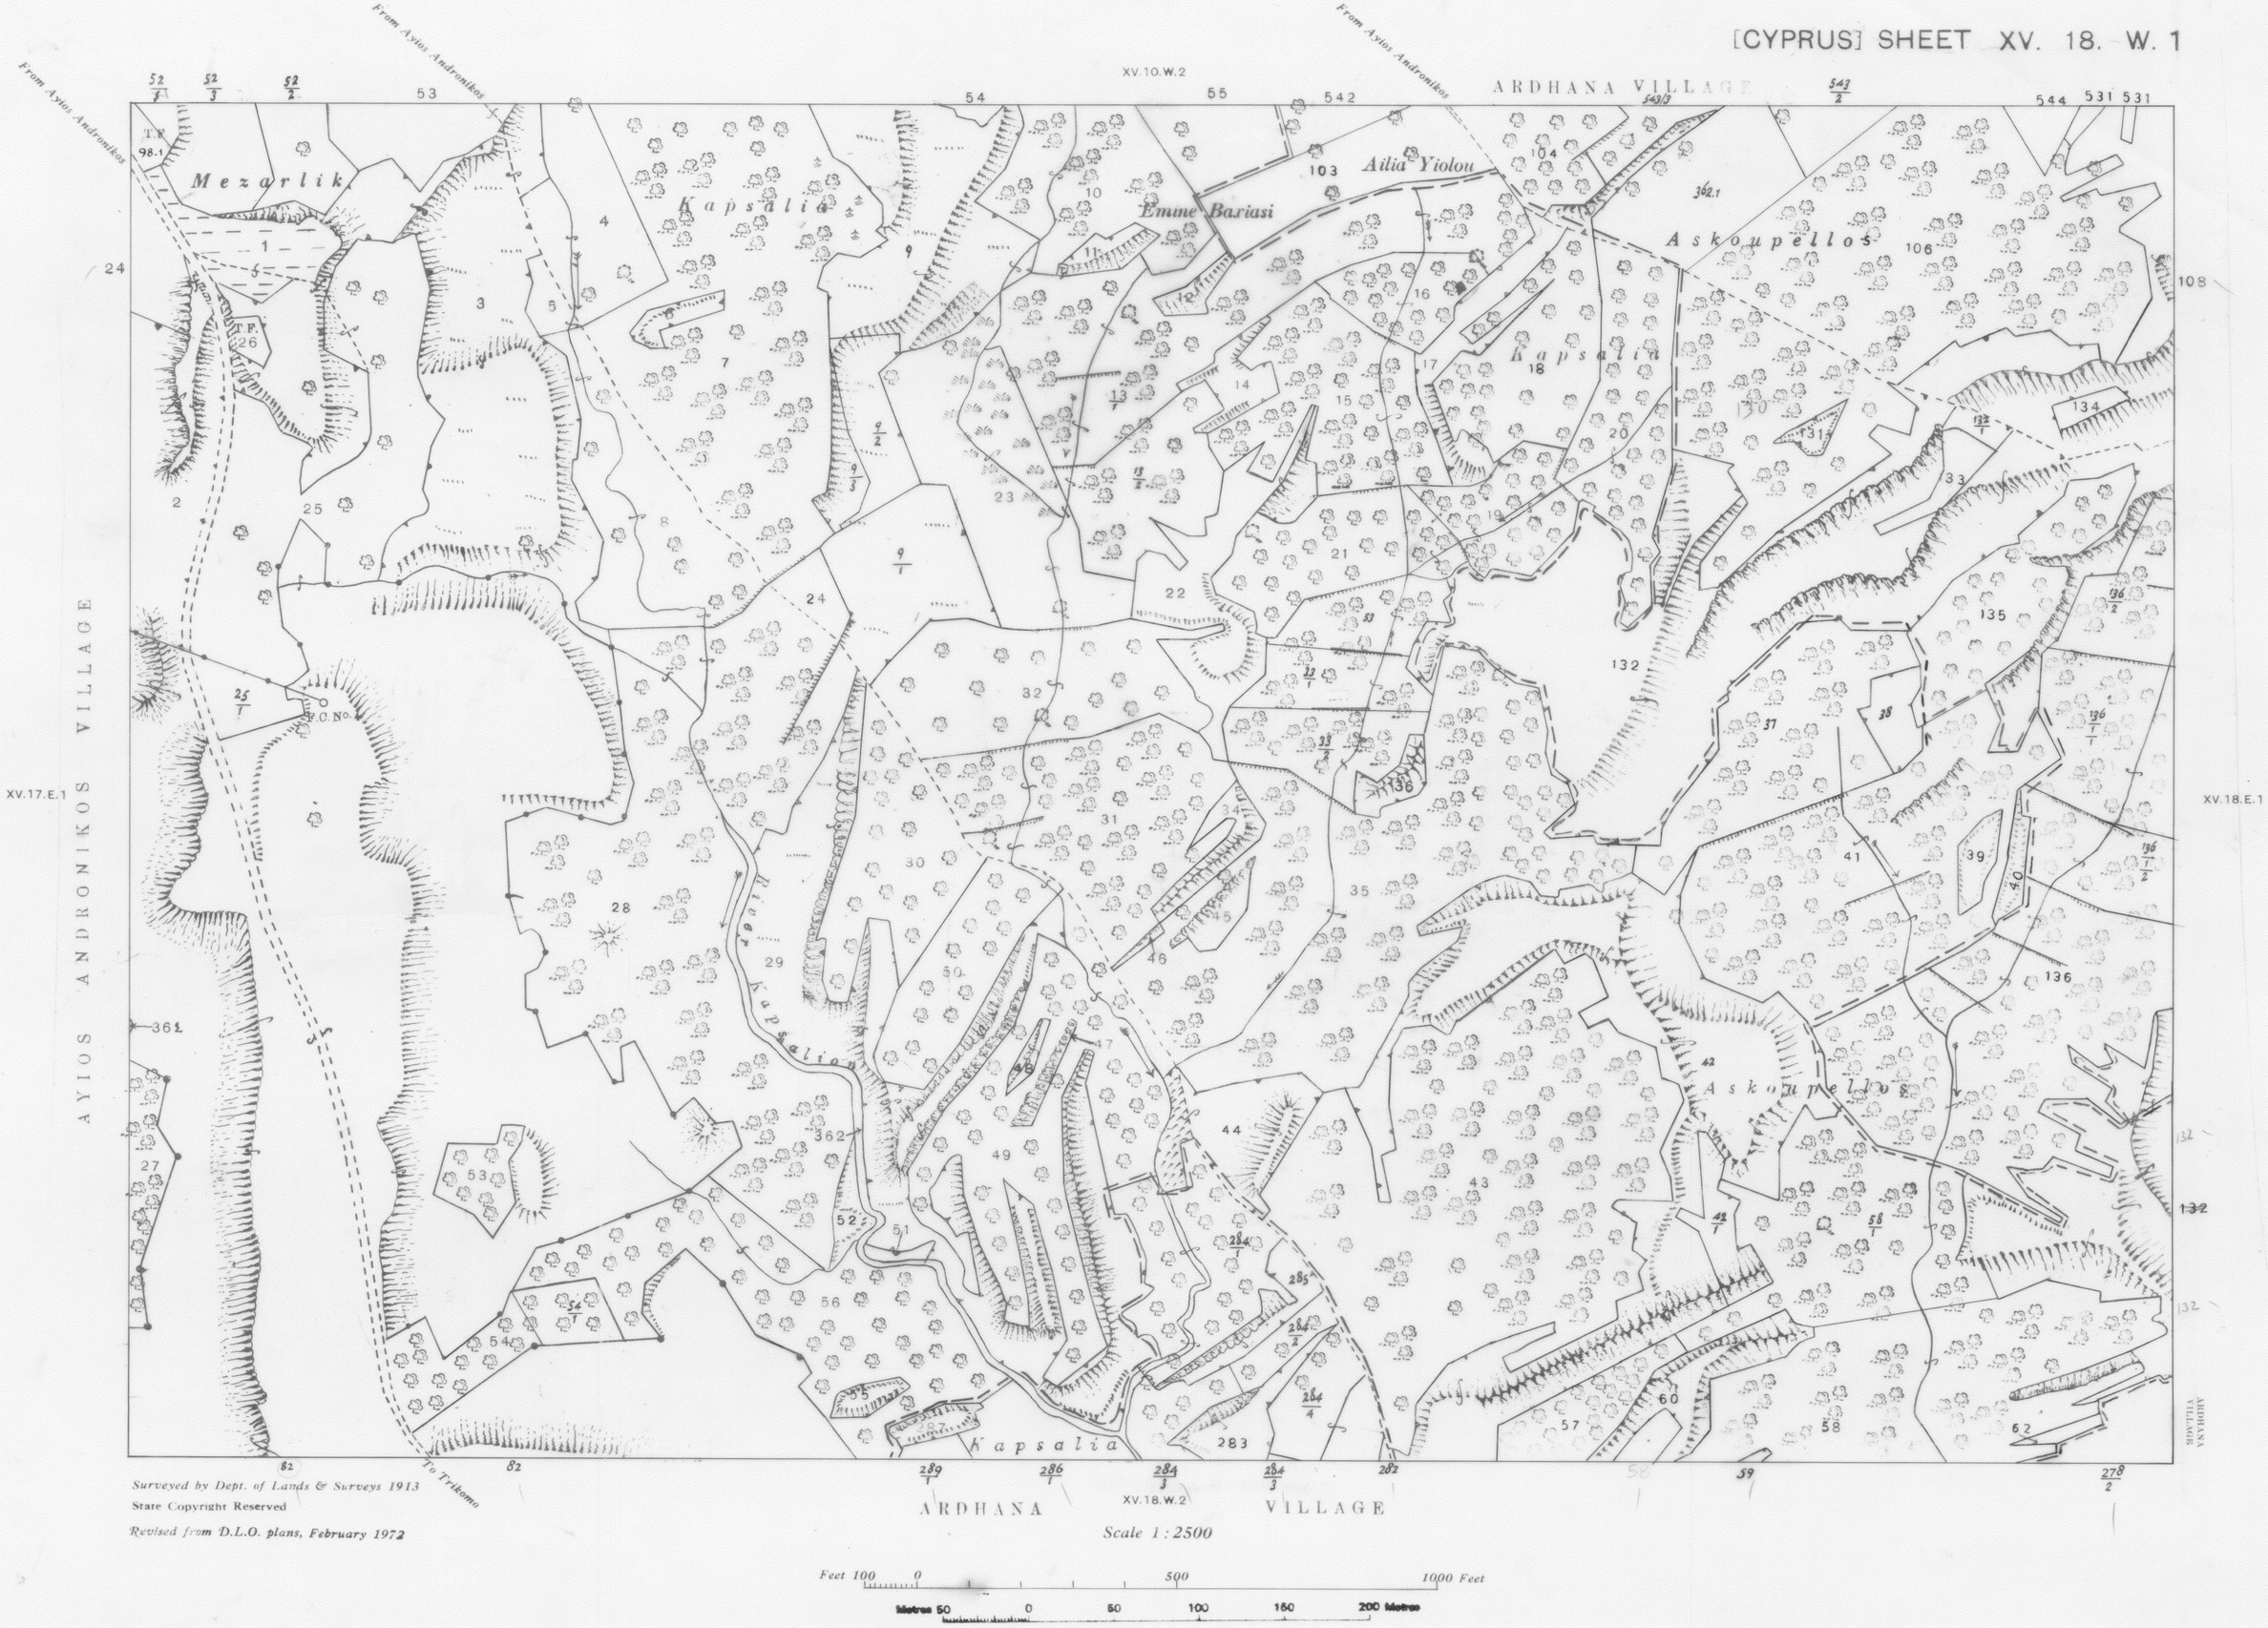
From Ayios Andronikos
From Ayios Andronikos
From Ayios Andronikos
XV.10.W.2
ARDHANA VILLAGE
Mezarlik
Kapsalia
Emine Bariasi
Ailia Yiolou
Askoupellos
Kapsalia
River Kapsalion
Askoupellos
Kapsalia
AYIOS ANDRONIKOS VILLAGE
XV.17.E.1
XV.18.E.1
To Trikomo
ARDHANA VILLAGE
XV.18.W.2
ARDHANA VILLAGE
Surveyed by Dept. of Lands & Surveys 1913
State Copyright Reserved
Revised from D.L.O. plans, February 1972
Scale 1:2500
Feet 100 0 500 1000 Feet
Metres 50 0 50 100 150 200 Metres