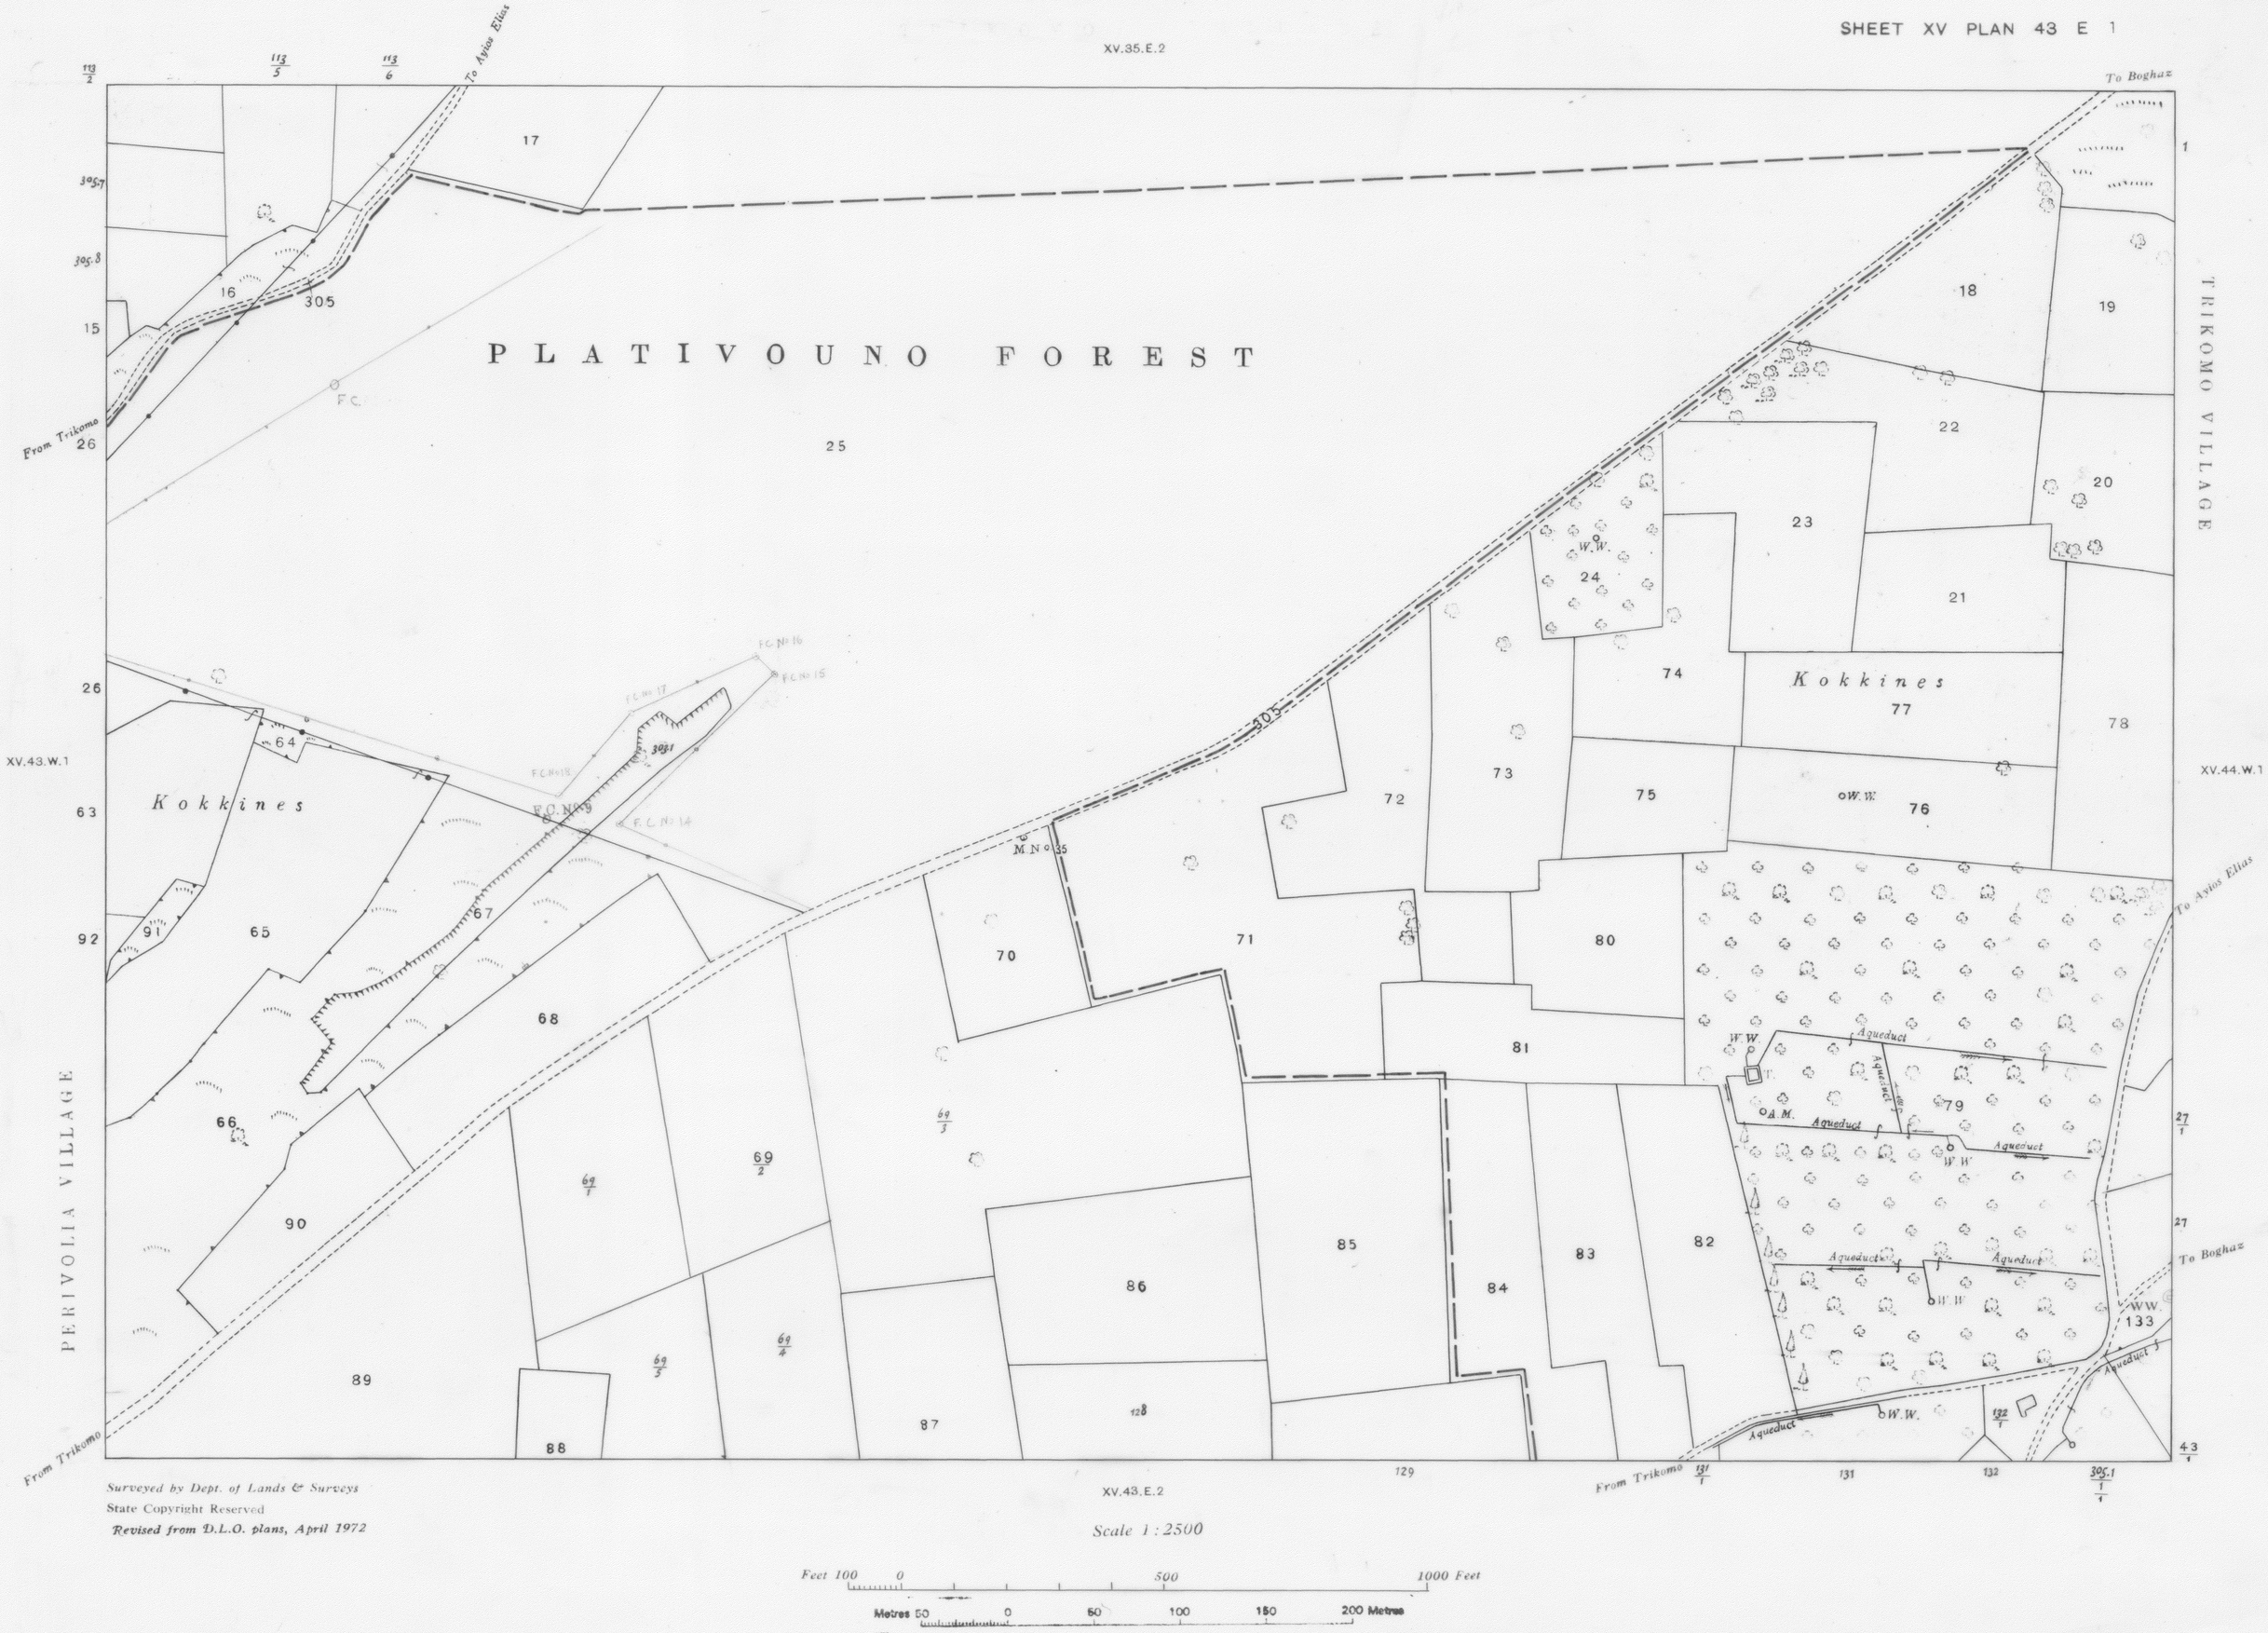
XV.35.E.2
To Ayios Elias
To Boghaz
PLATIVOUNO FOREST
From Trikomo
TRIKOMO VILLAGE
PERIVOLIA VILLAGE
XV.43.W.1
XV.44.W.1
XV.43.E.2
Kokkines
Kokkines
F.C.
F.C. No 16
F.C. No 15
F.C. No 17
F.C. No 18
F.C. No 14
F.C. No 9
M.N. 35
W.W.
Aqueduct
A.M.
To Ayios Elias
To Boghaz
From Trikomo
From Trikomo
Surveyed by Dept. of Lands & Surveys
State Copyright Reserved
Revised from D.L.O. plans, April 1972
Scale 1 : 2500
Feet 100 0 500 1000 Feet
Metres 50 0 50 100 150 200 Metres

D