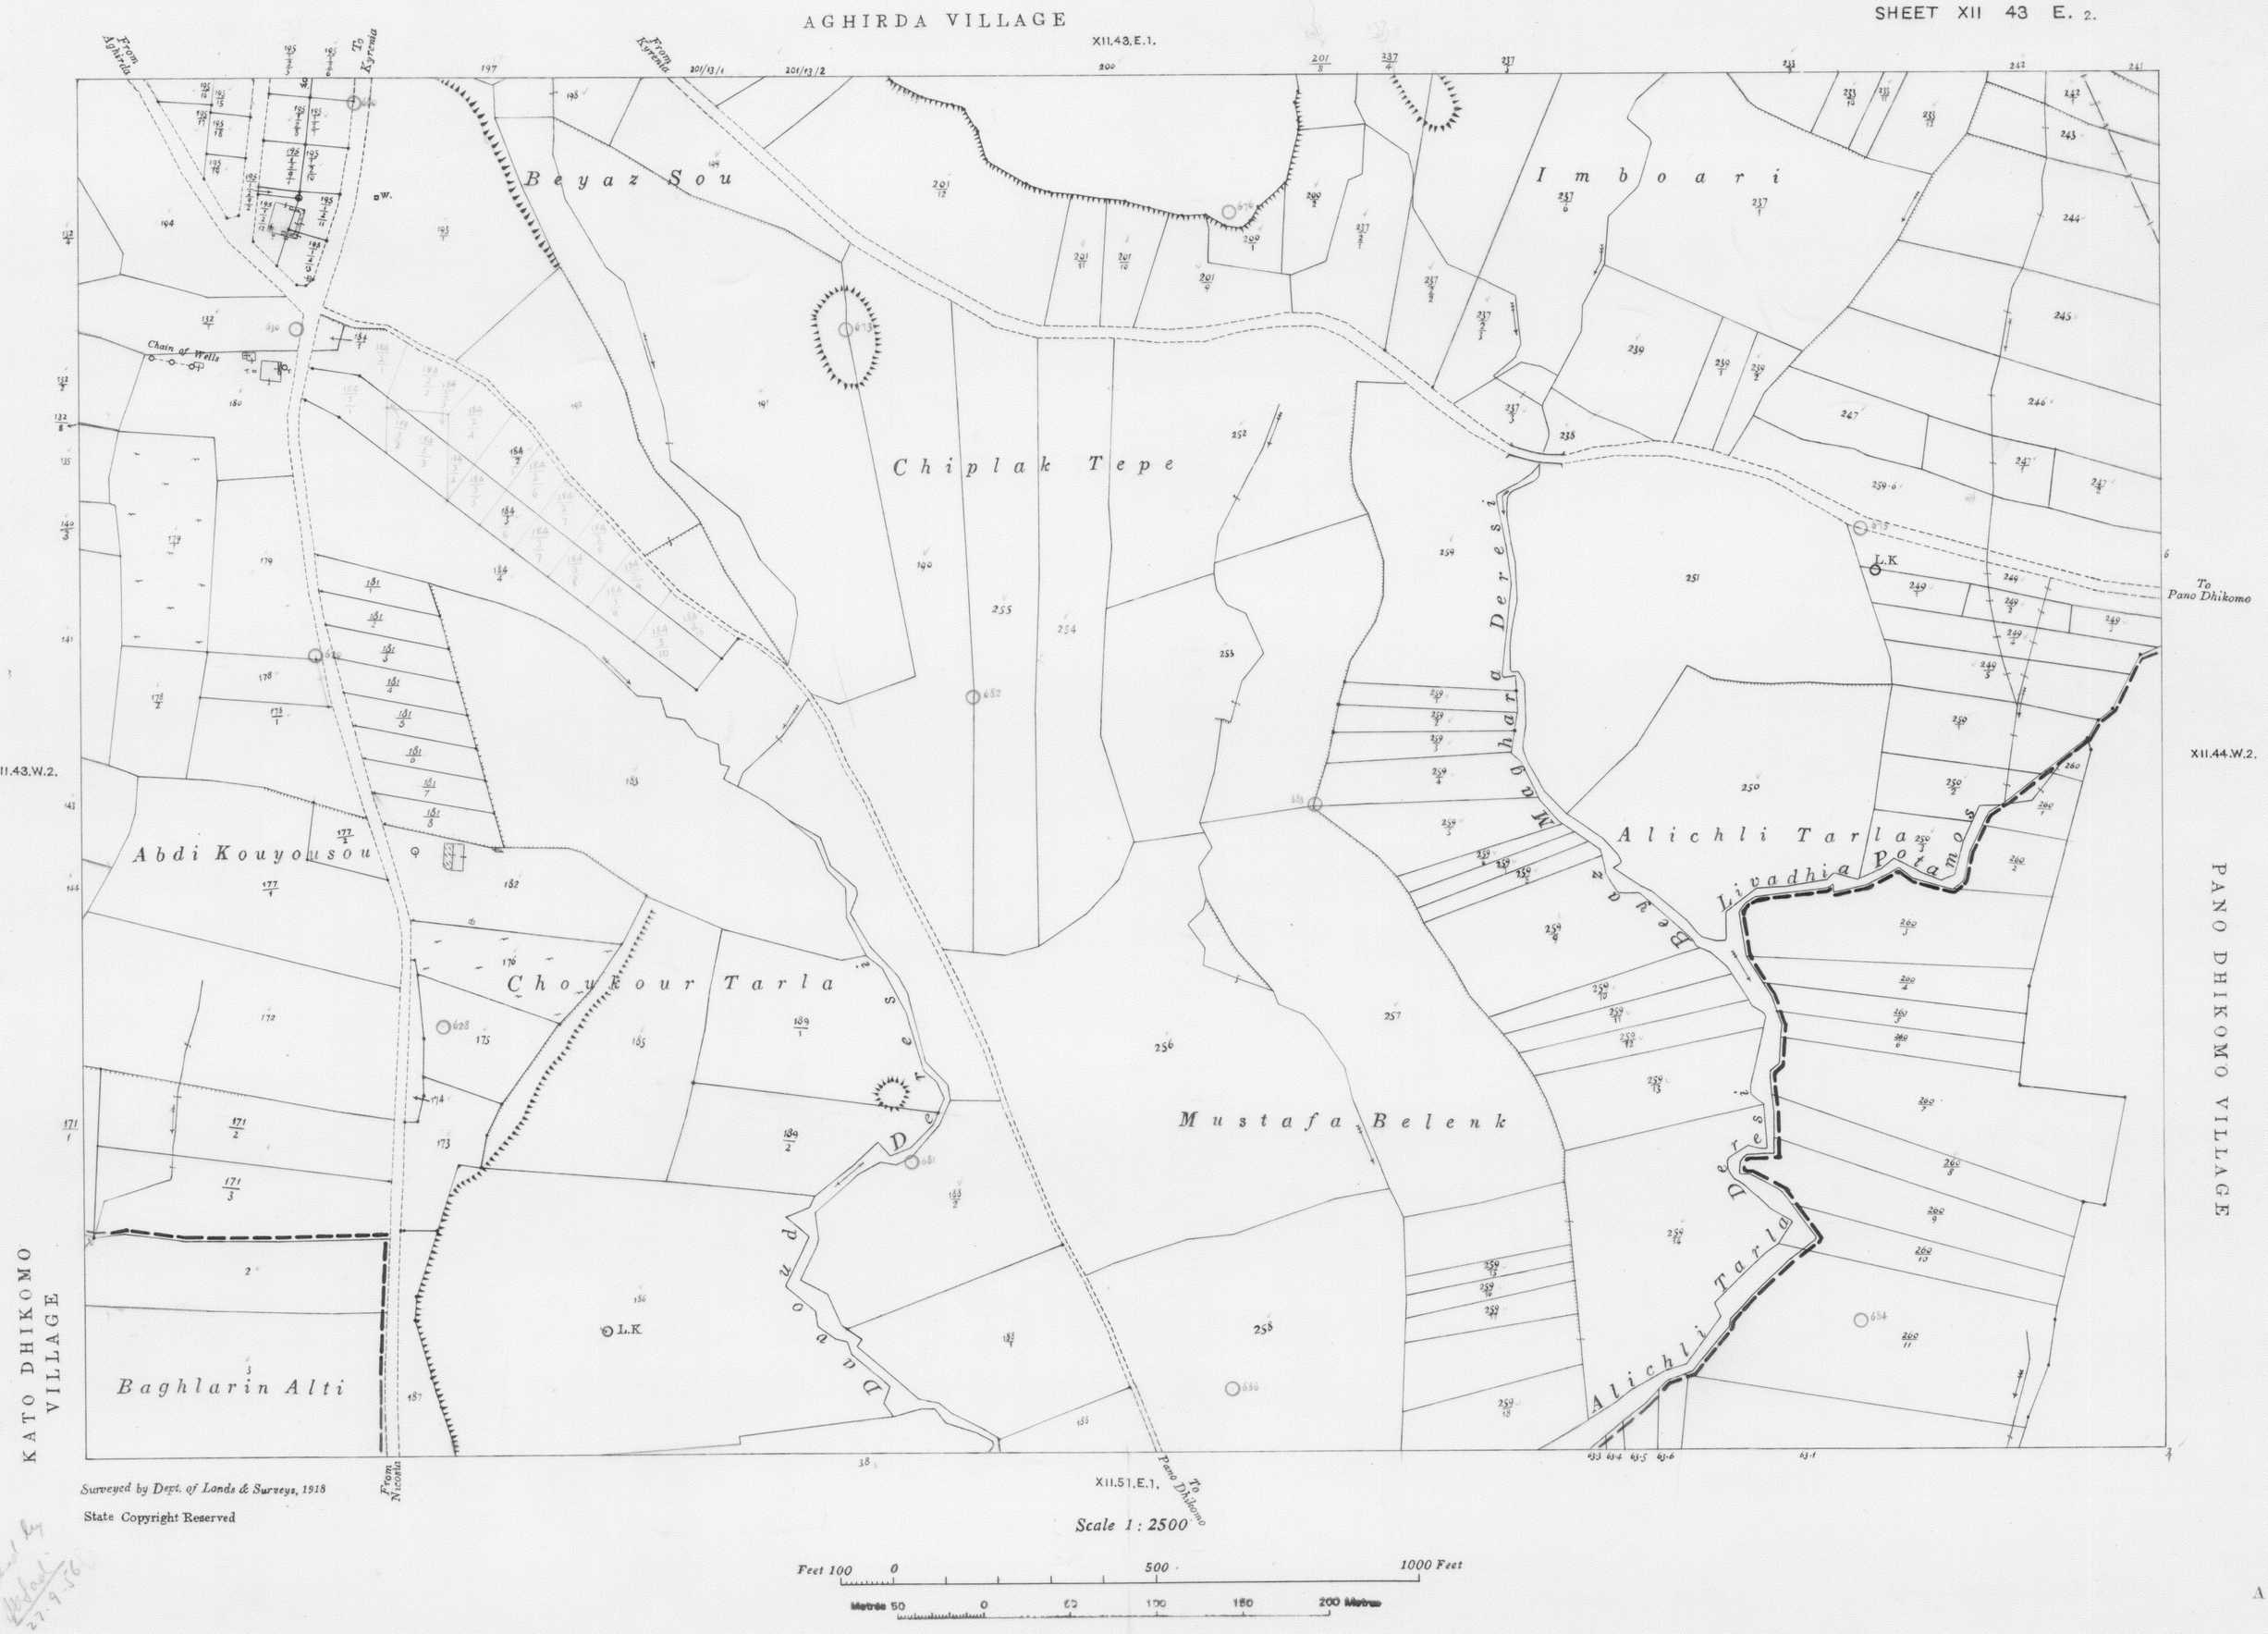
AGHIRDA VILLAGE
XII.43.E.1.
From Aghirda
To Kyrenia
From Kyrenia
Beyaz Sou
Imboari
Chiplak Tepe
Chain of Wells
Abdi Kouyousou
Choukour Tarla
Mustafa Belenk
Alichli Tarla
Livadhia Potamos
Beyaz Maghara Deresi
Alichli Tarla Deresi
Davoud Deresi
Baghlarin Alti
L.K
To Pano Dhikomo
XII.43.W.2.
XII.44.W.2.
PANO DHIKOMO VILLAGE
KATO DHIKOMO VILLAGE
From Nicosia
XII.51.E.1.
To Pano Dhikomo
Surveyed by Dept. of Lands & Surveys, 1918
State Copyright Reserved
Scale 1 : 2500
Feet 100 0 500 1000 Feet
Metres 50 0 50 100 150 200 Metres

A