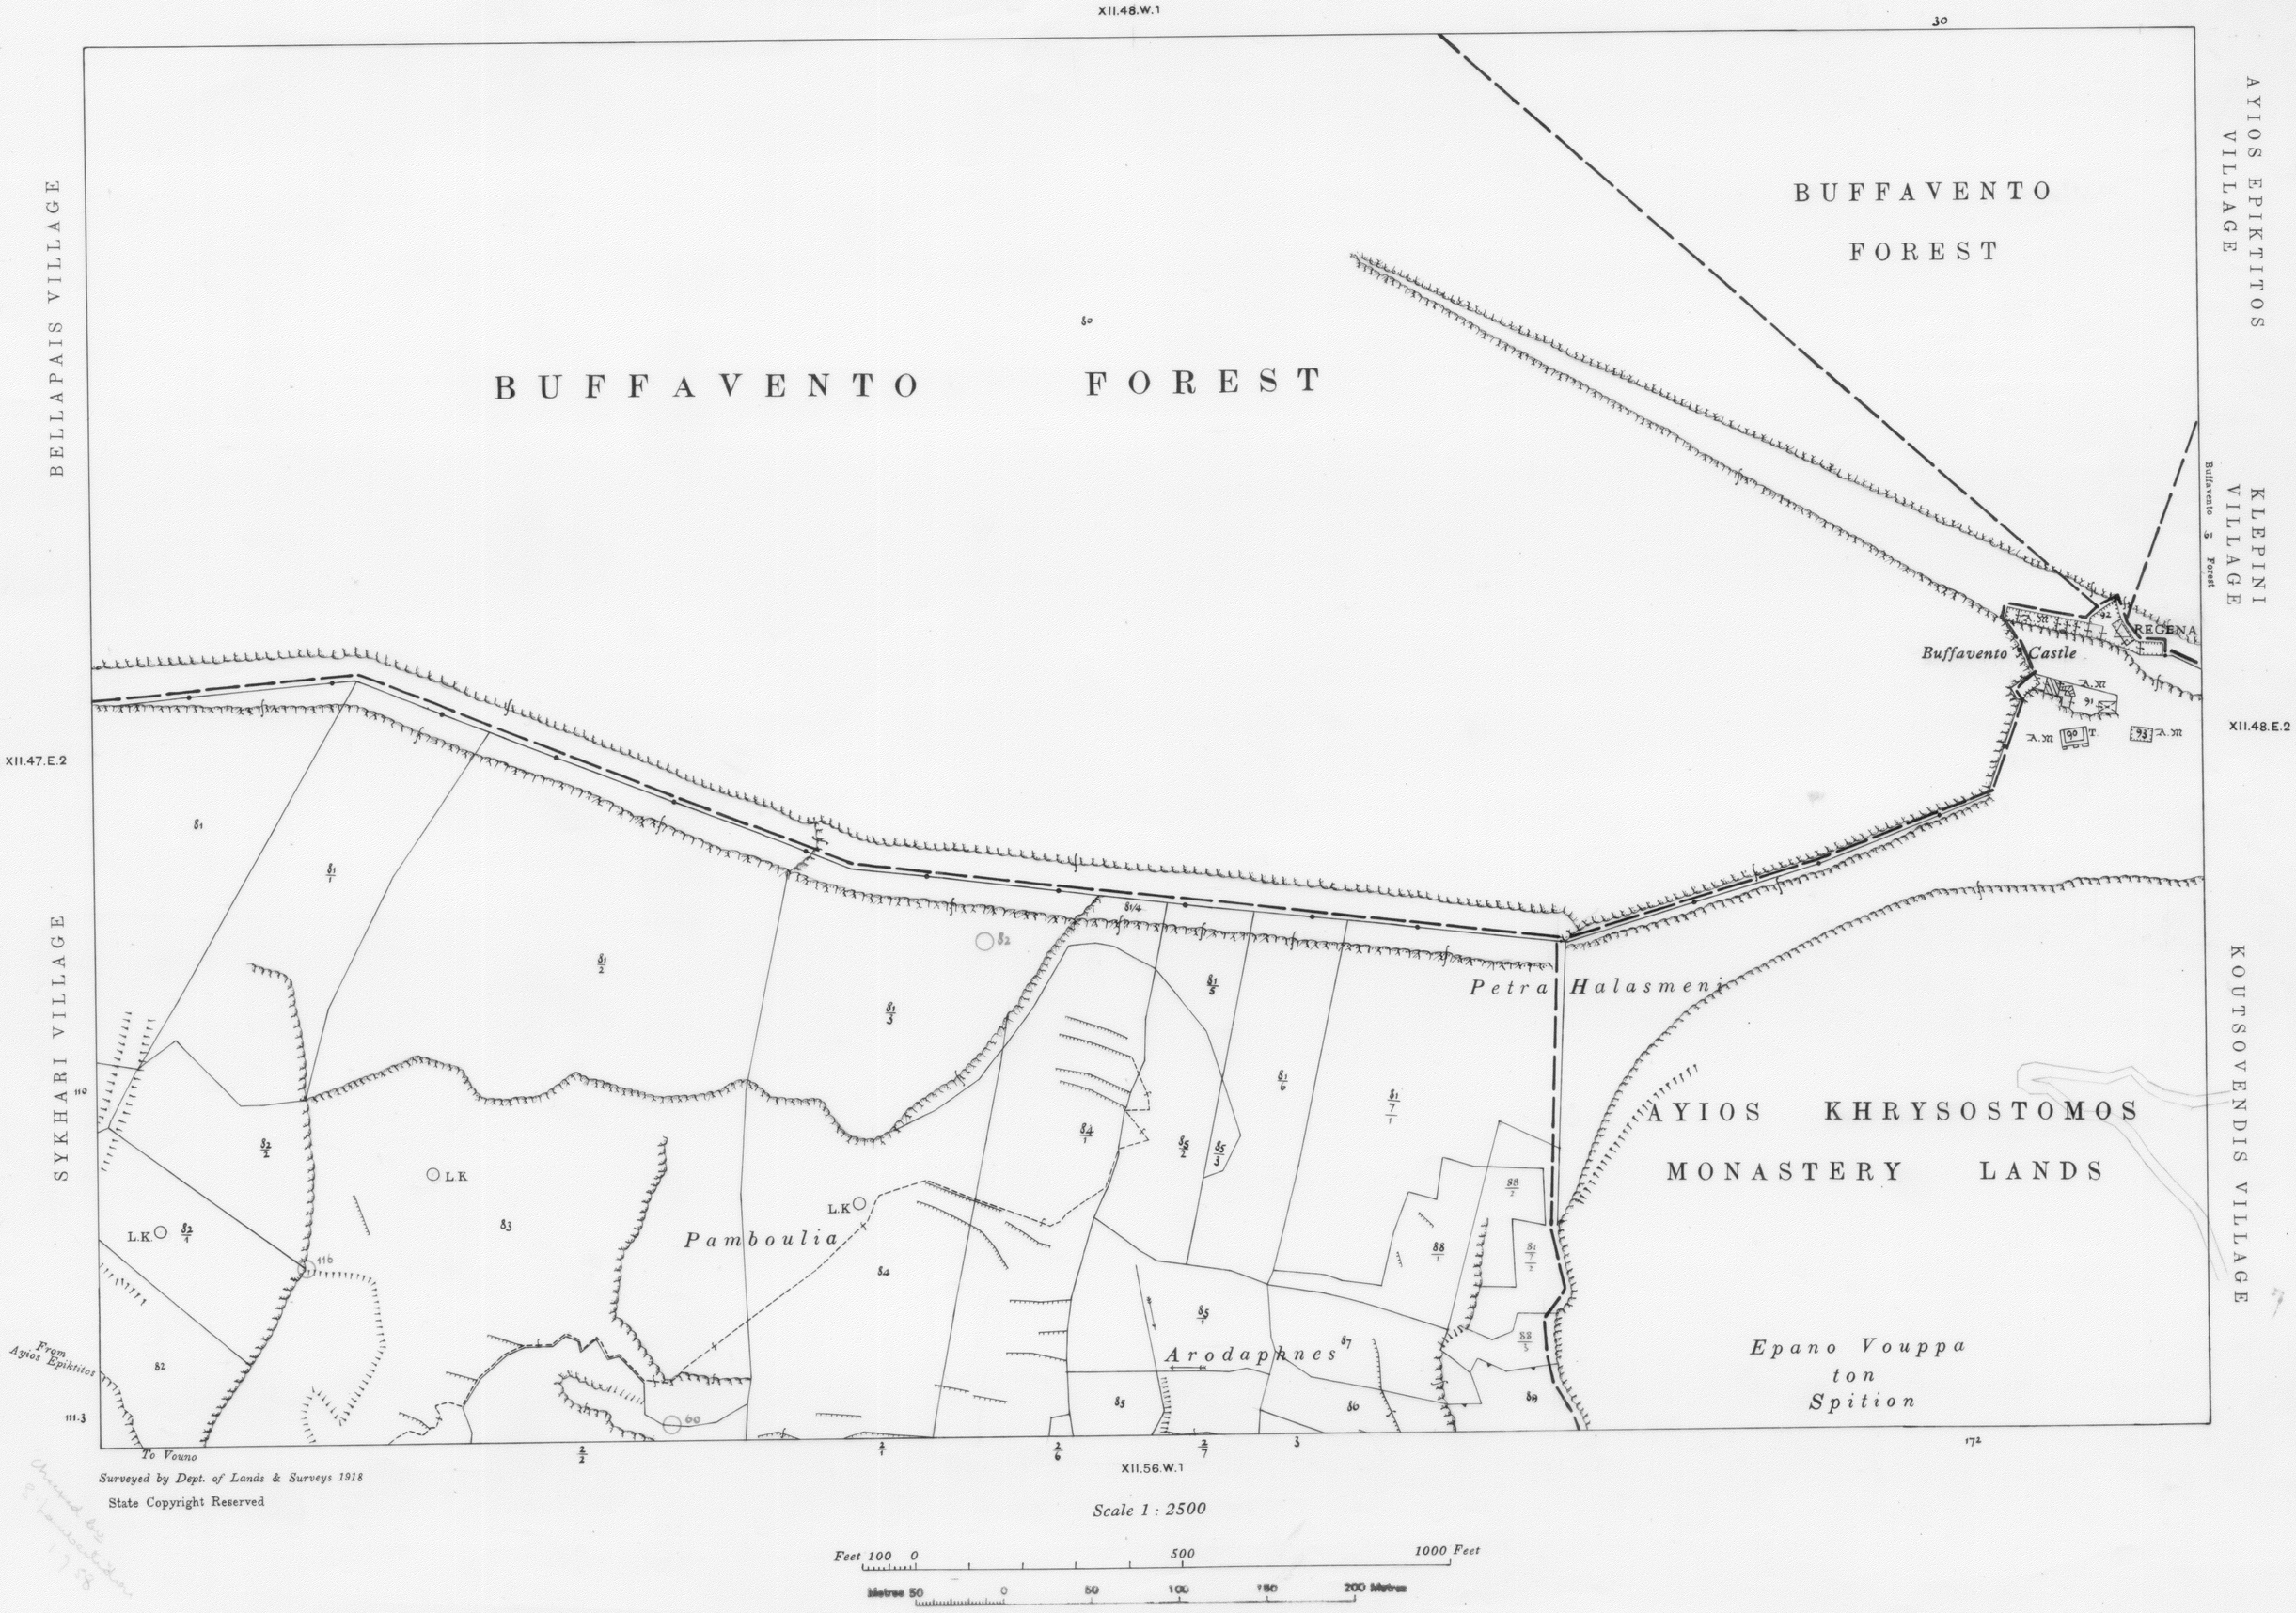
XII.48.W.1
BELLAPAIS VILLAGE
AYIOS EPIKTITOS VILLAGE
KLEPINI VILLAGE
KOUTSOVENDIS VILLAGE
SYKHARI VILLAGE
BUFFAVENTO FOREST
BUFFAVENTO FOREST
Buffavento Castle
REGENA
Petra Halasmeni
AYIOS KHRYSOSTOMOS MONASTERY LANDS
Pamboulia
Arodaphnes
Epano Vouppa ton Spition
From Ayios Epiktitos
To Vouno
XII.47.E.2
XII.48.E.2
XII.56.W.1
Surveyed by Dept. of Lands & Surveys 1918
State Copyright Reserved
Scale 1 : 2500
Feet 100 0 500 1000 Feet
Metres 50 0 50 100 150 200 Metres