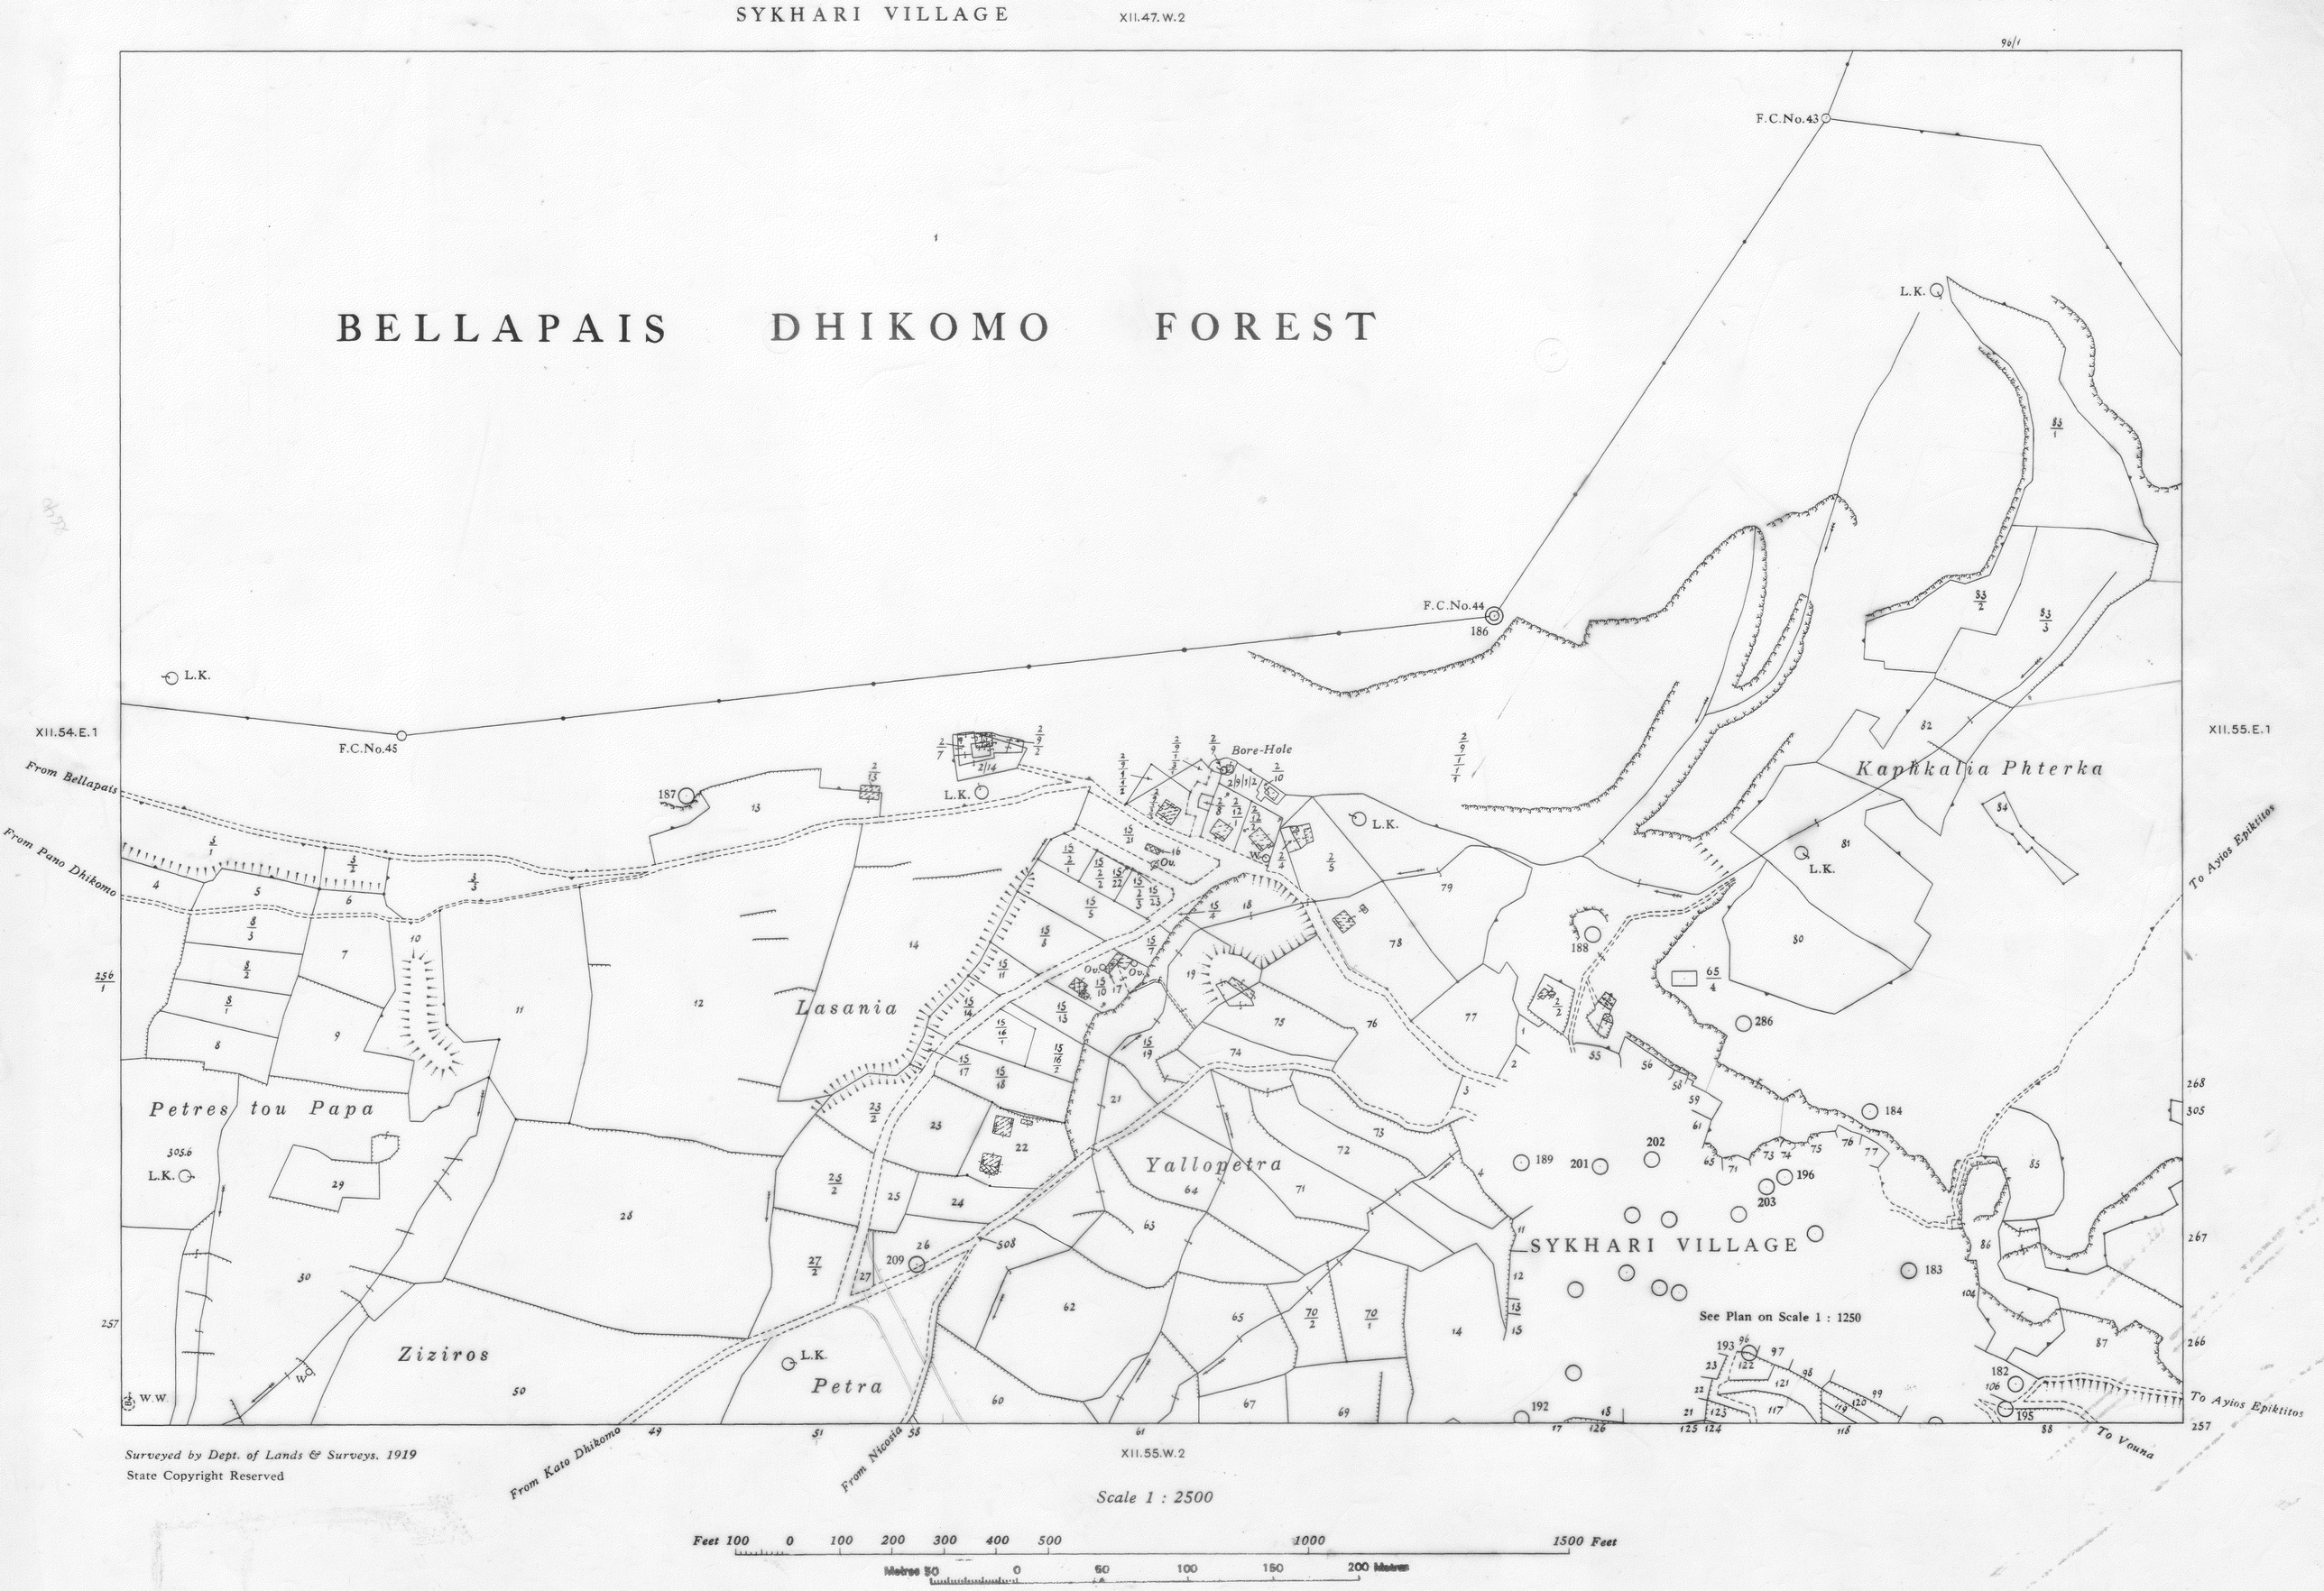
SYKHARI VILLAGE
XII.47.W.2
BELLAPAIS DHIKOMO FOREST
F.C.No.43
F.C.No.44
F.C.No.45
L.K.
Bore-Hole
Kaphkalia Phterka
Lasania
Petres tou Papa
Yallopetra
Ziziros
Petra
SYKHARI VILLAGE
See Plan on Scale 1 : 1250
XII.54.E.1
XII.55.E.1
XII.55.W.2
From Bellapais
From Pano Dhikomo
From Kato Dhikomo
From Nicosia
To Ayios Epiktitos
To Vouna
W.W.
Surveyed by Dept. of Lands & Surveys, 1919
State Copyright Reserved
Scale 1 : 2500
Feet 100 0 100 200 300 400 500 1000 1500 Feet
Metres 50 0 50 100 150 200 Metres