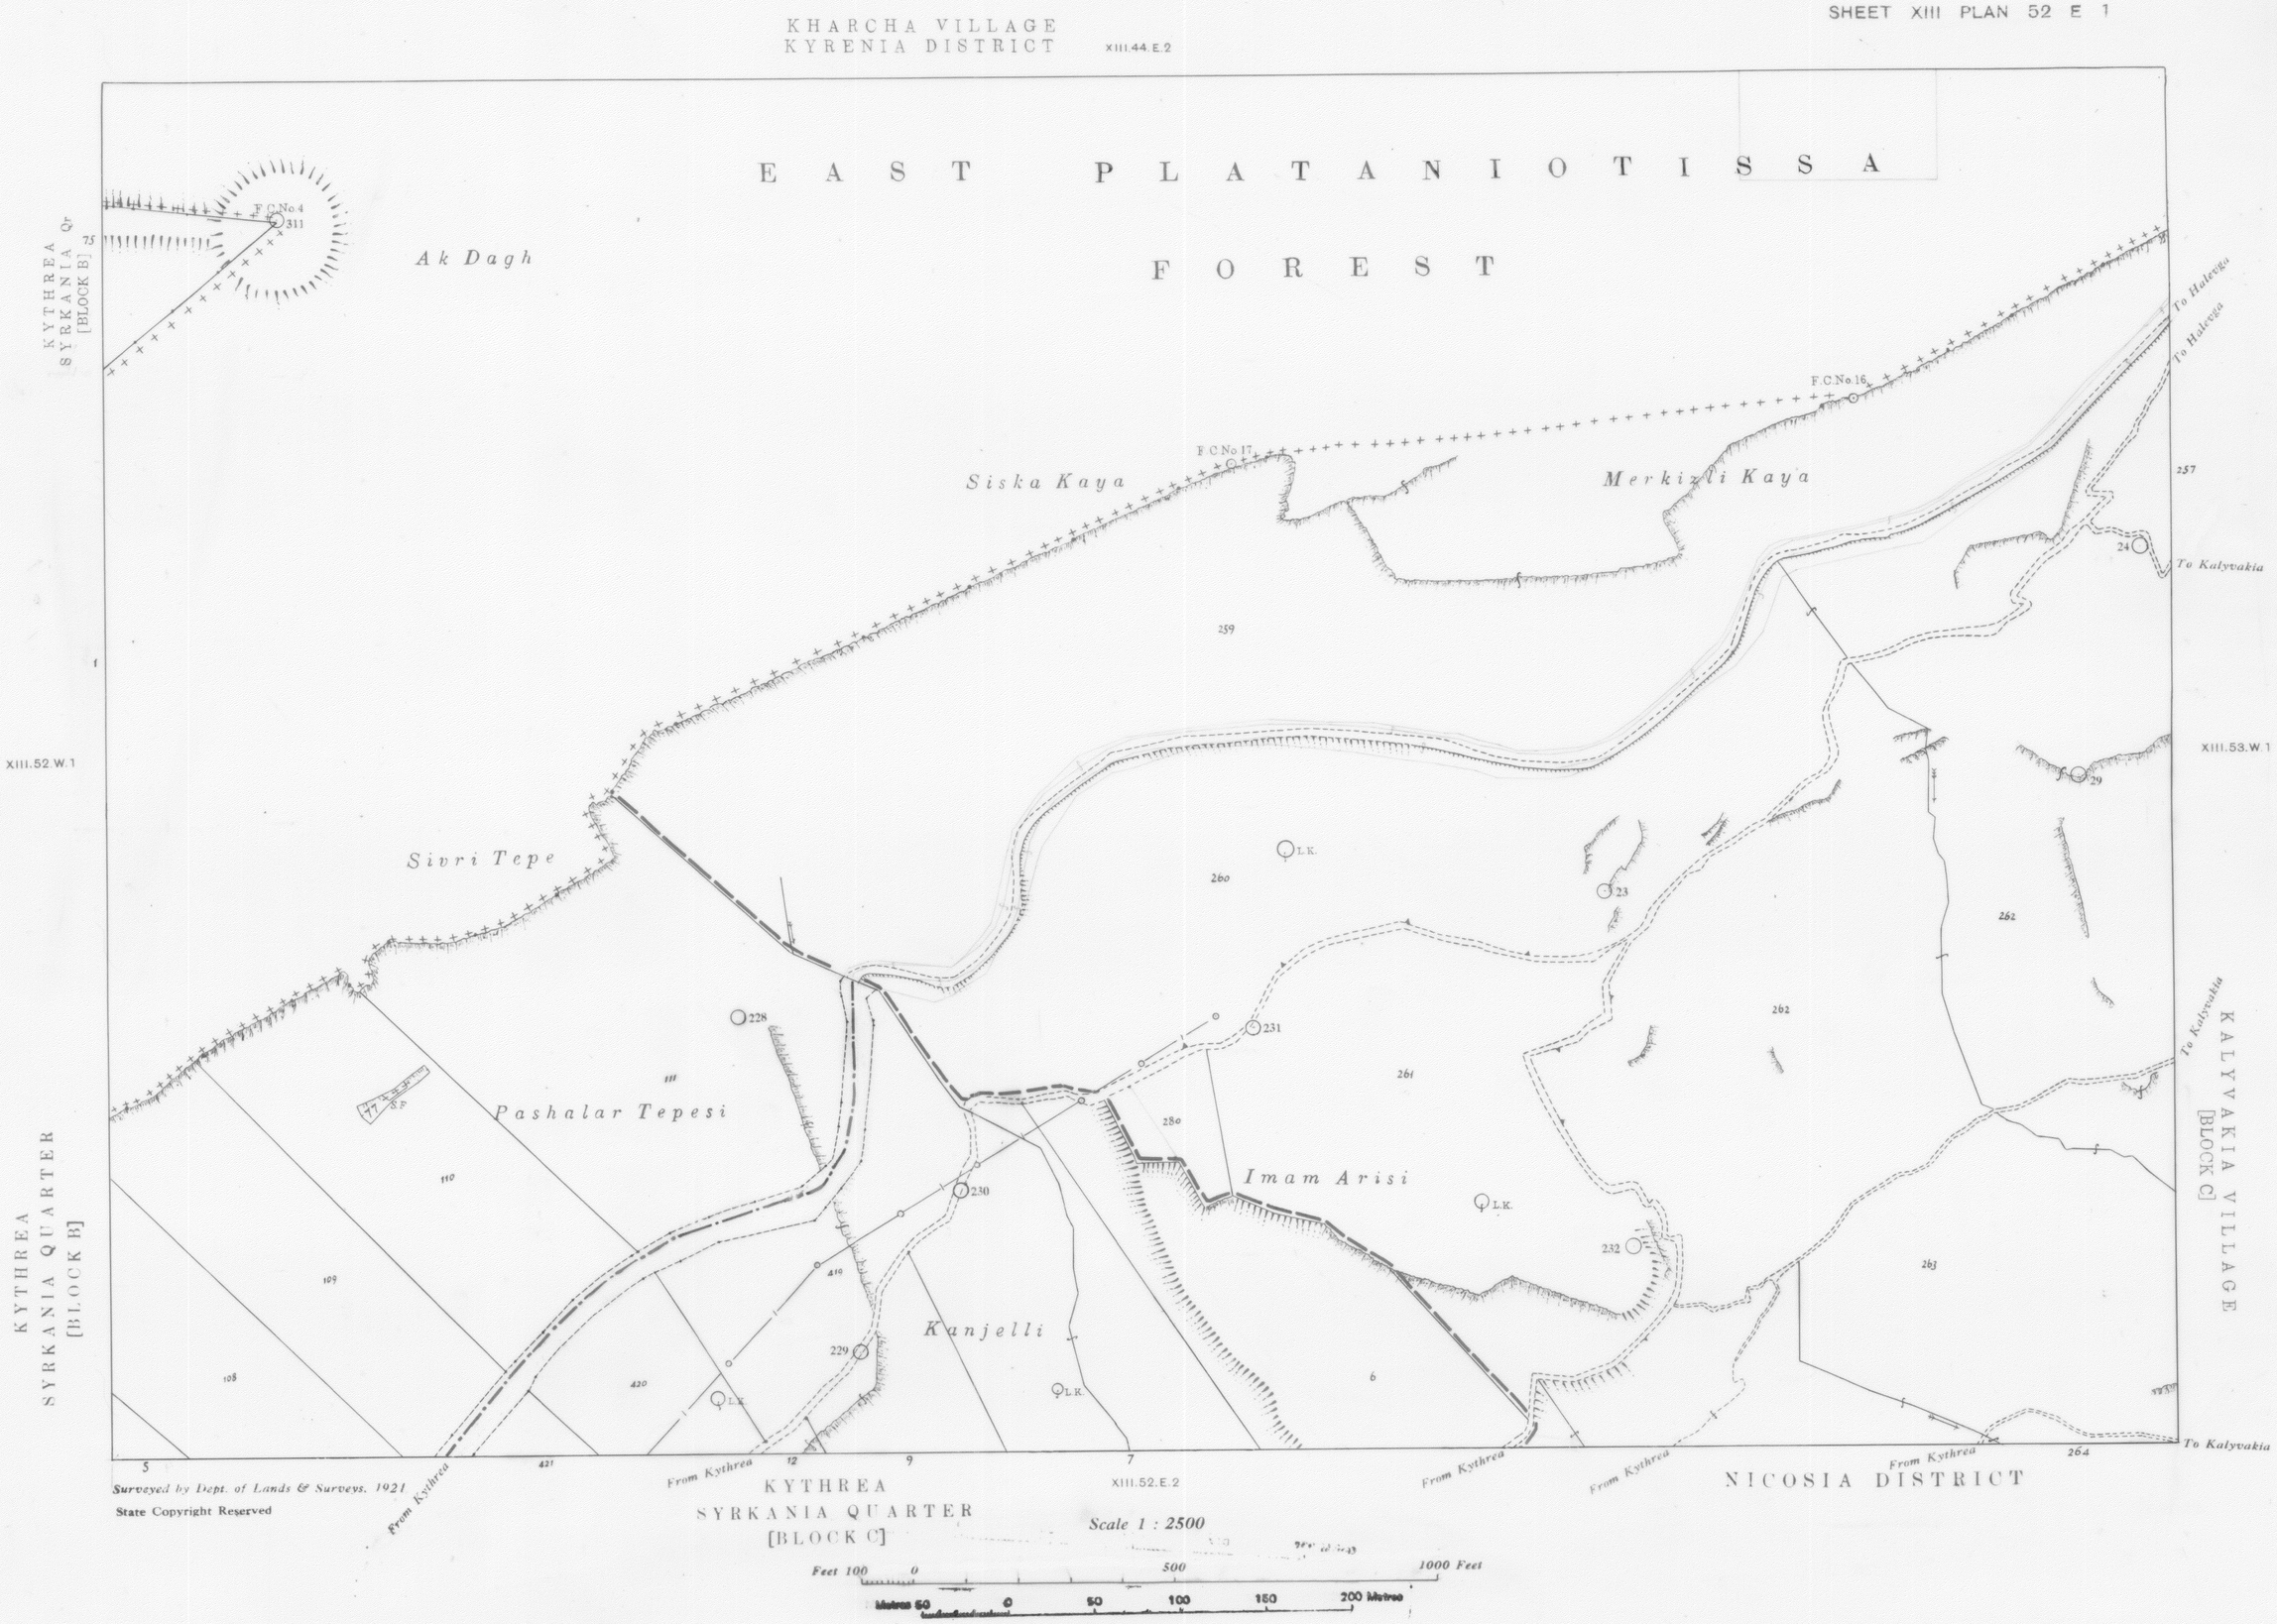
KHARCHA VILLAGE
KYRENIA DISTRICT
XIII.44.E.2
EAST PLATANIOTISSA
FOREST
KYTHREA
SYRKANIA Qr
[BLOCK B]
F.C.No.4
311
Ak Dagh
F.C.No.17
F.C.No.16
Siska Kaya
Merkizli Kaya
To Halevga
To Halevga
To Kalyvakia
XIII.52.W.1
XIII.53.W.1
Sivri Tepe
Pashalar Tepesi
Imam Arisi
Kanjelli
L.K.
KYTHREA
SYRKANIA QUARTER
[BLOCK B]
KALYVAKIA VILLAGE
[BLOCK C]
To Kalyvakia
From Kythrea
From Kythrea
From Kythrea
From Kythrea
From Kythrea
From Kythrea
KYTHREA
SYRKANIA QUARTER
[BLOCK C]
XIII.52.E.2
NICOSIA DISTRICT
Surveyed by Dept. of Lands & Surveys. 1921
State Copyright Reserved
Scale 1 : 2500
Feet 100 0 500 1000 Feet
Metres 50 0 50 100 150 200 Metres

D