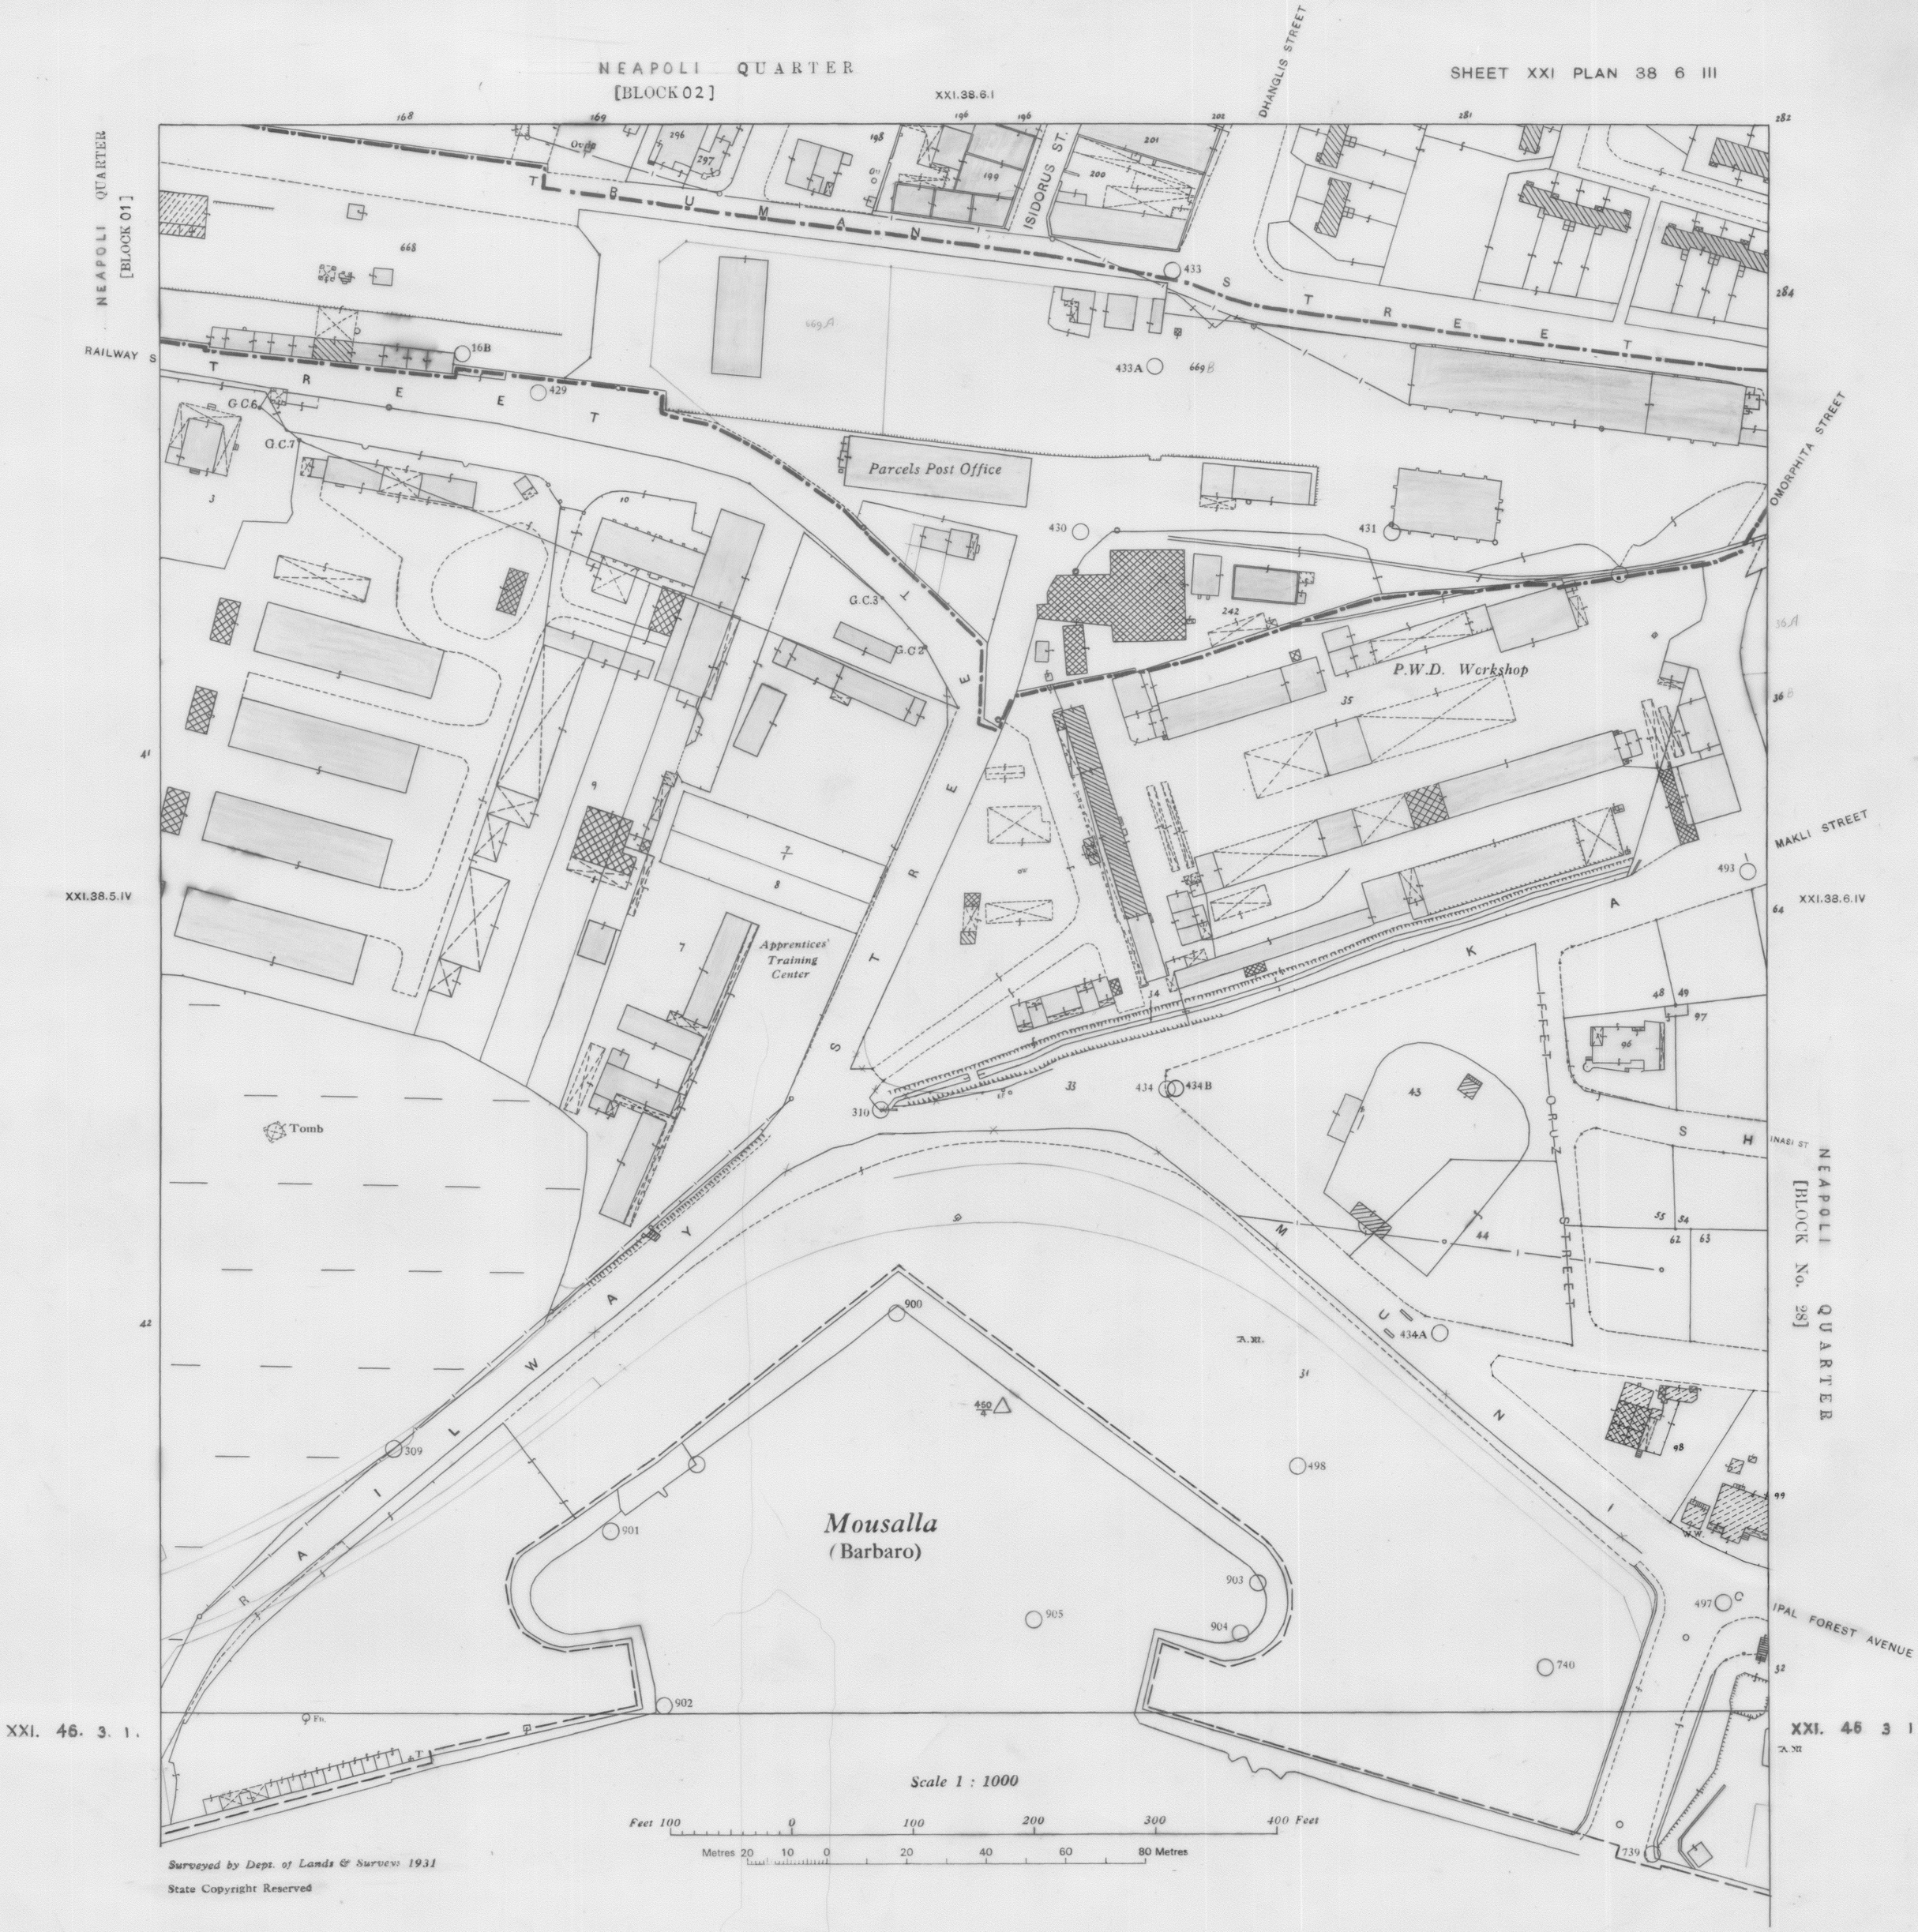
NEAPOLI QUARTER
[BLOCK 02]
SHEET XXI PLAN 38 6 III
XXI.38.6.I
DHANGLIS STREET
NEAPOLI QUARTER
[BLOCK 01]
RAILWAY STREET
TRUMAN STREET
ISIDORUS ST.
Parcels Post Office
P.W.D. Workshop
OMORPHITA STREET
MAKLI STREET
XXI.38.5.IV
XXI.38.6.IV
Apprentices' Training Center
Tomb
RAILWAY STREET
MUNI
KASH
ORUZ STREET
NEAPOLI QUARTER
[BLOCK No. 28]
Mousalla
(Barbaro)
IPAL FOREST AVENUE
XXI. 46. 3. 1.
XXI. 46 3 1
Scale 1 : 1000
Feet 100 0 100 200 300 400 Feet
Metres 20 10 0 20 40 60 80 Metres
Surveyed by Dept. of Lands & Surveys 1931
State Copyright Reserved

D