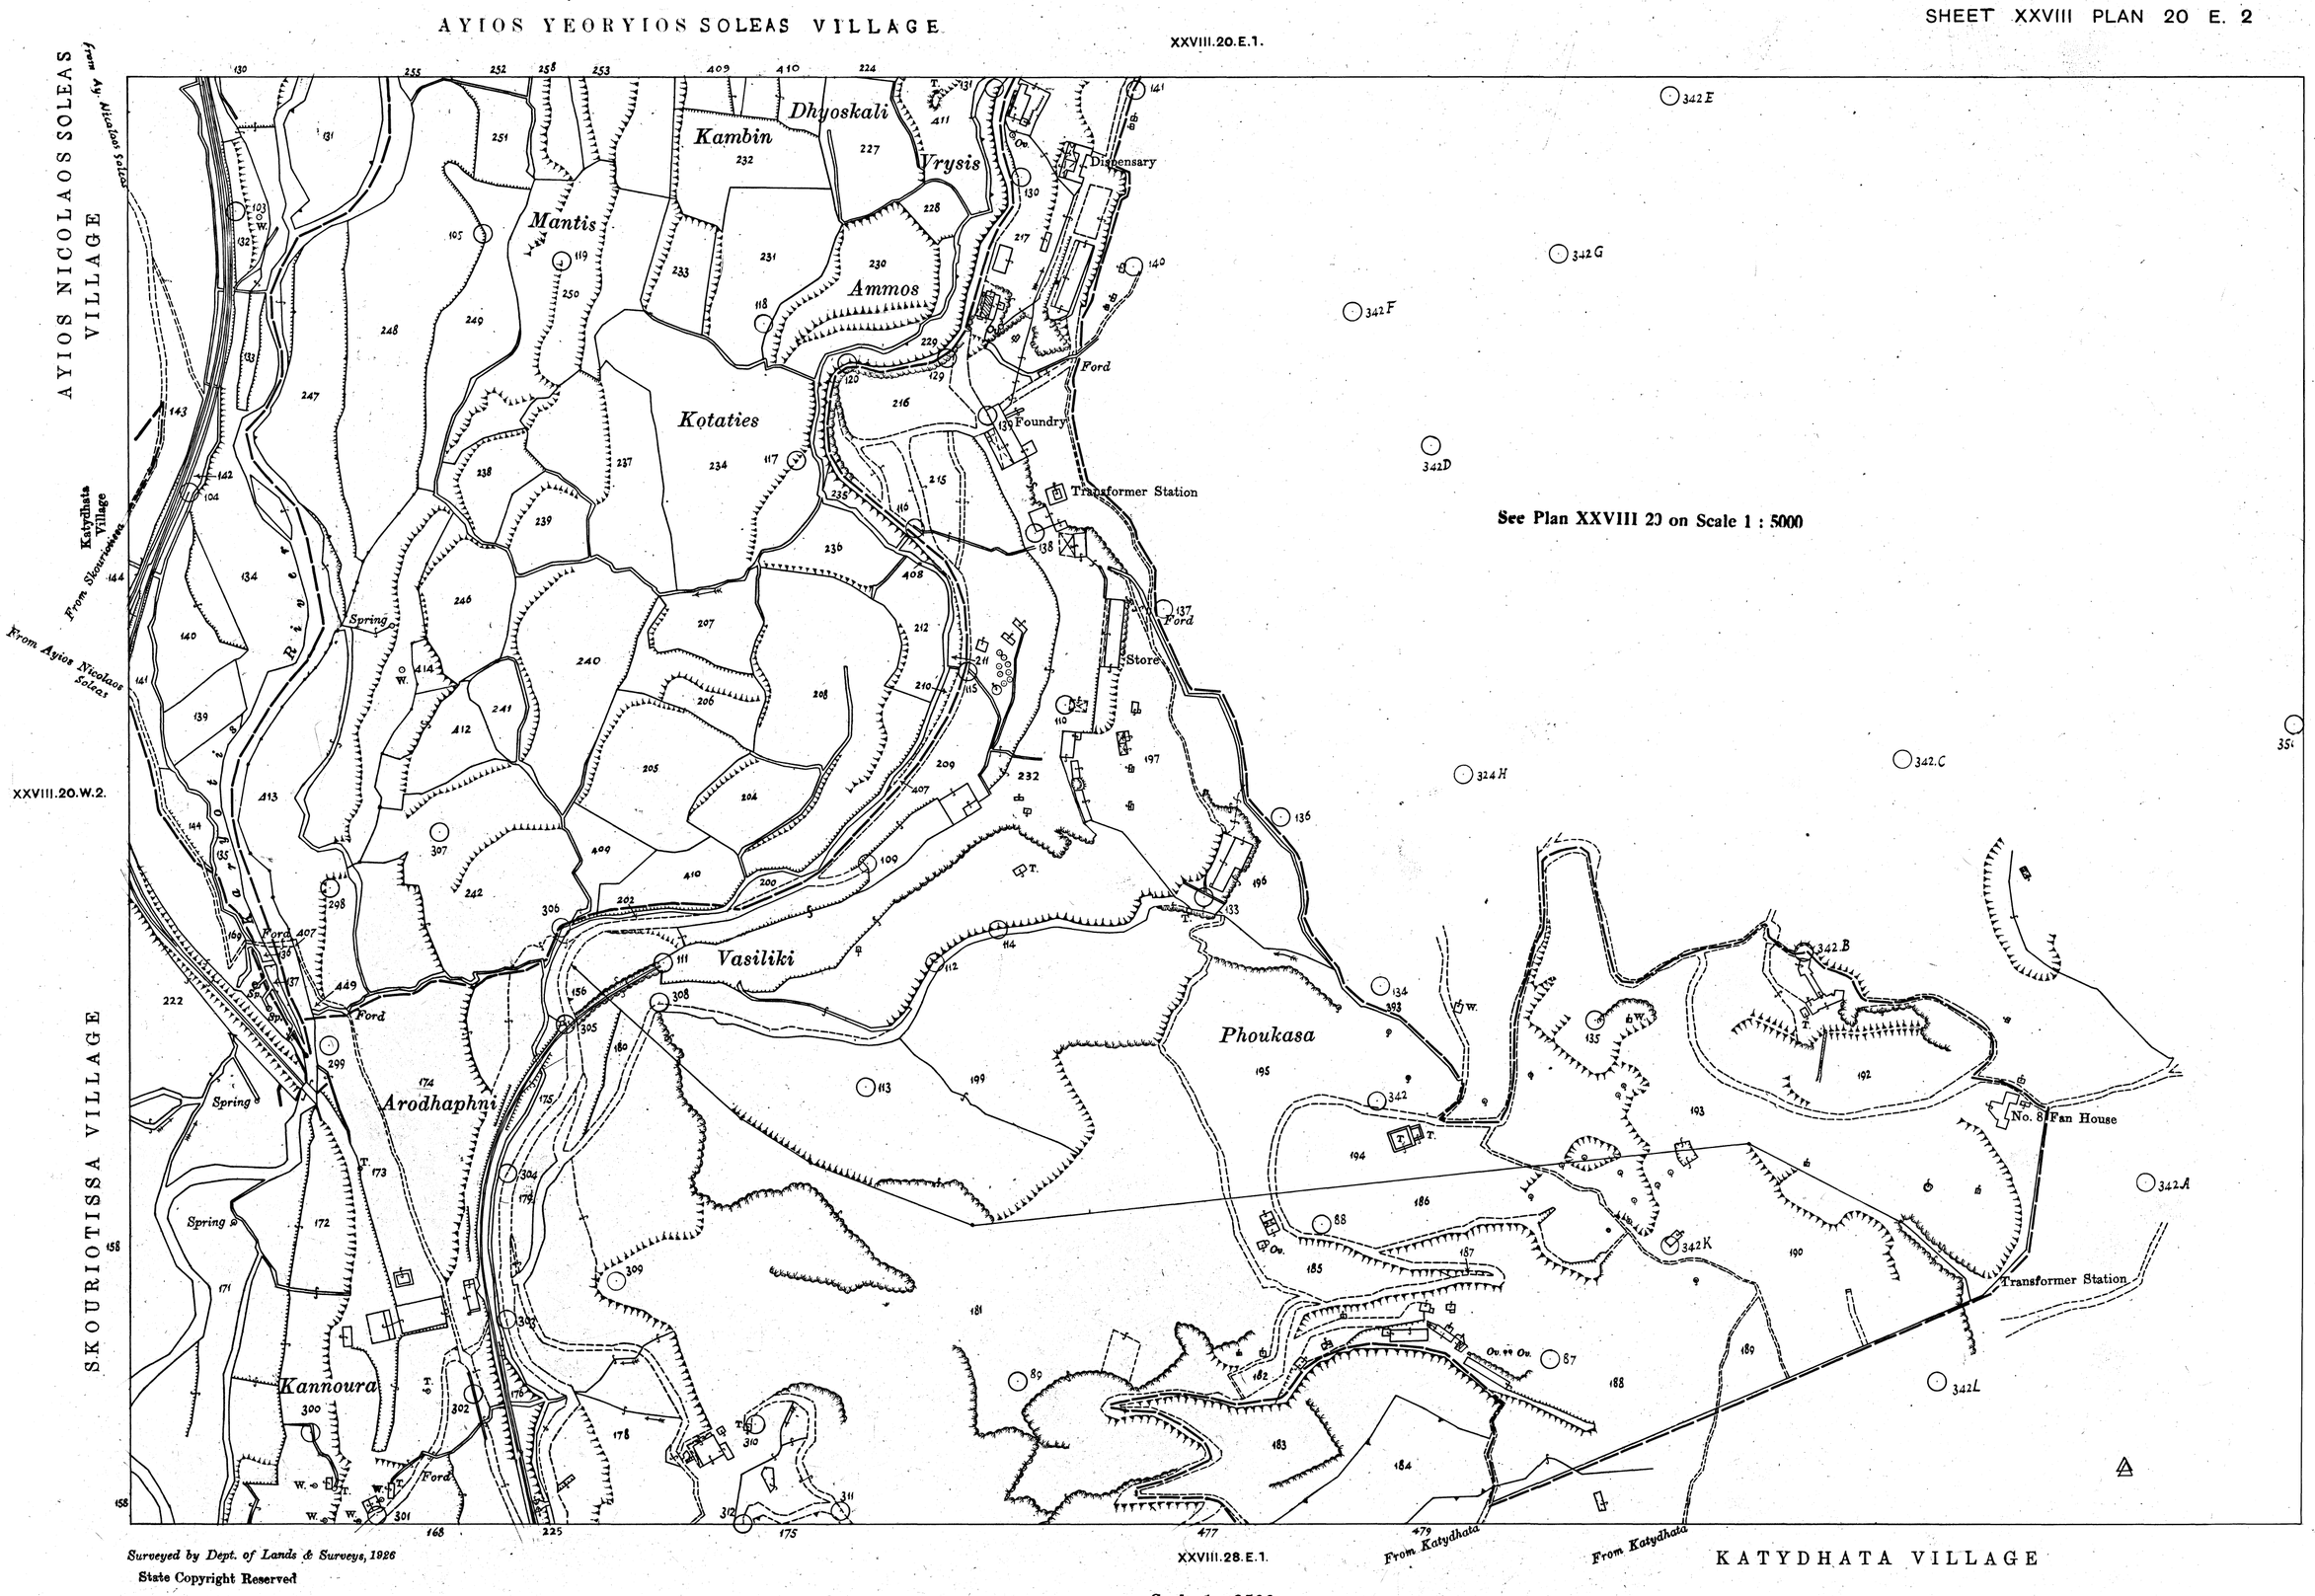
AYIOS YEORYIOS SOLEAS VILLAGE
XXVIII.20.E.1.
AYIOS NICOLAOS SOLEAS VILLAGE
From Ay. Nicolaos Soleas
Katydhata Village
From Skouriotissa
From Ayios Nicolaos Soleas
XXVIII.20.W.2.
SKOURIOTISSA VILLAGE
Kambin
Dhyoskali
Vrysis
Mantis
Ammos
Kotaties
Dispensary
Foundry
Transformer Station
Store
Ford
Spring
Vasiliki
Phoukasa
Arodhaphni
Kannoura
No. 8 Fan House
See Plan XXVIII 20 on Scale 1 : 5000
XXVIII.28.E.1.
From Katydhata
KATYDHATA VILLAGE
Surveyed by Dept. of Lands & Surveys, 1926
State Copyright Reserved
Scale 1 : 2500
Feet 100 0 500 1000 Feet
Metres 50 0 50 100 150 200 Metres