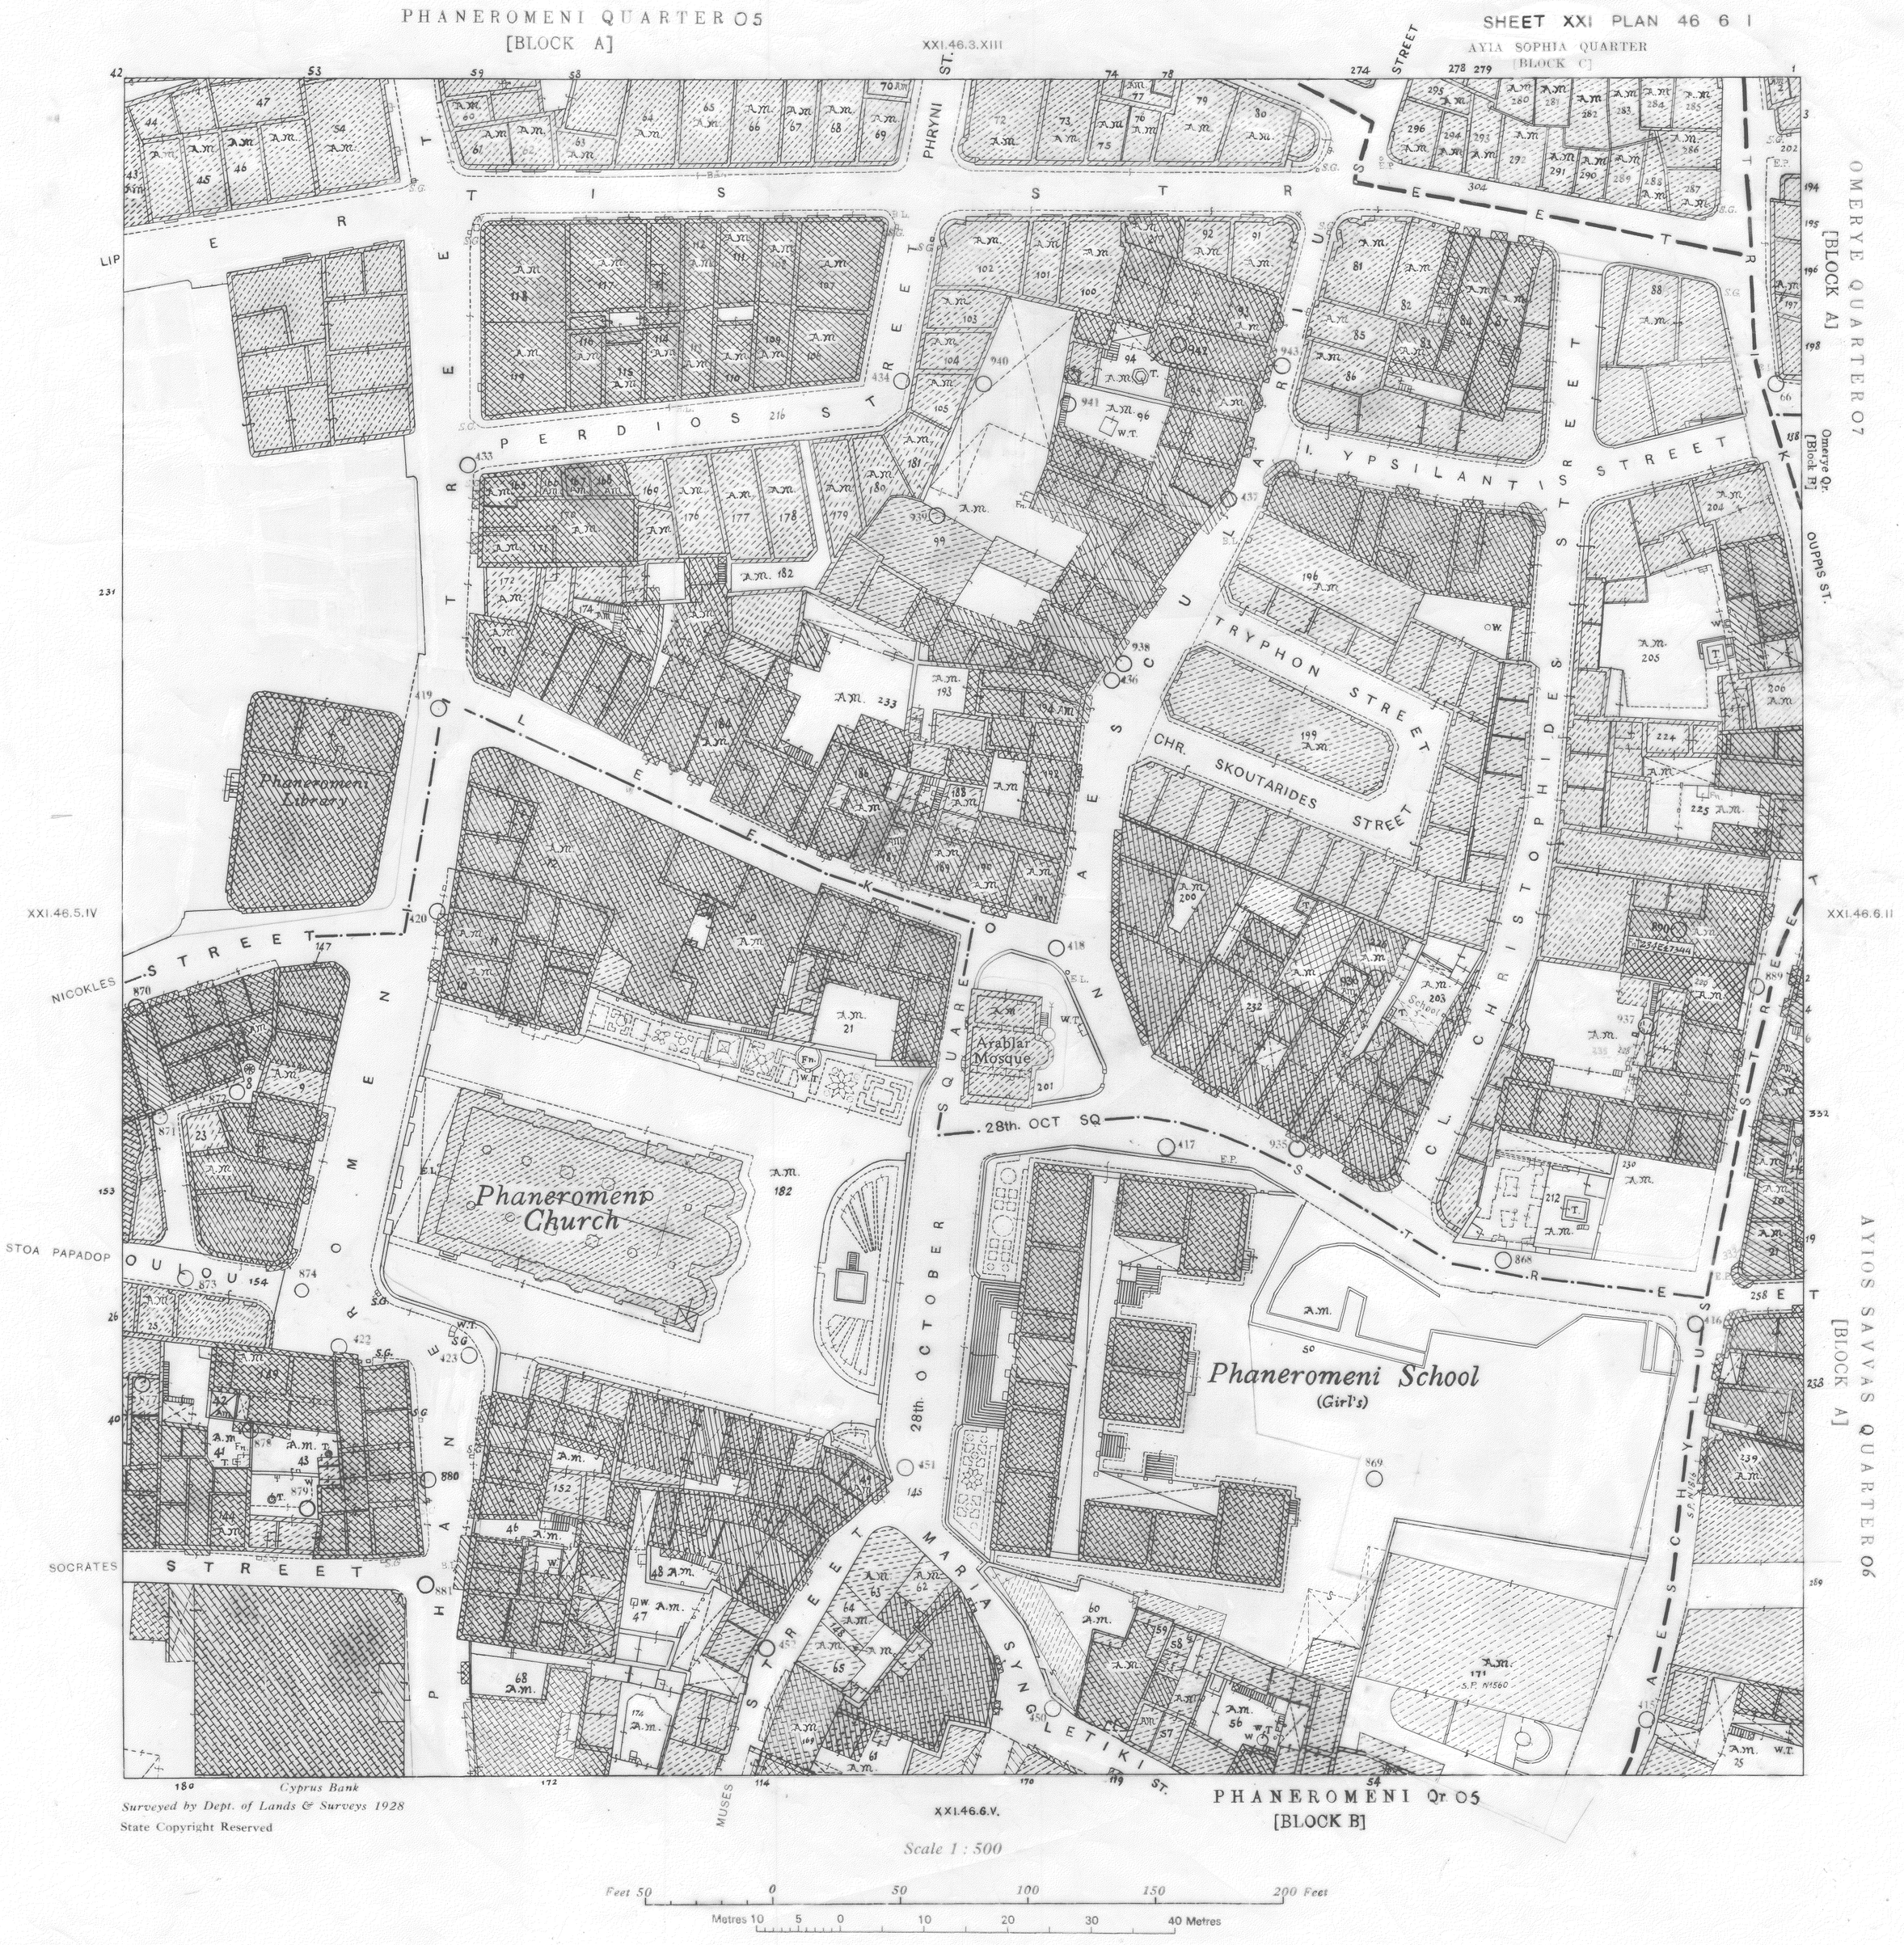
PHANEROMENI QUARTER 05
[BLOCK A]
SHEET XXI PLAN 46 6 I
AYIA SOPHIA QUARTER
[BLOCK C]
OMERYE QUARTER 07
[BLOCK A]
Omerye Qr.
[Block B]
AYIOS SAVVAS QUARTER 06
[BLOCK A]
PHANEROMENI Qr. 05
[BLOCK B]
XXI.46.3.XIII
XXI.46.5.IV
XXI.46.6.II
XXI.46.6.V.
PHRYNI ST.
PERDIOS STREET
I. YPSILANTIS STREET
TRYPHON STREET
CHR. SKOUTARIDES STREET
CL. CHRISTOPHIDES STREET
OUPPIS ST.
LIP
NICOKLES
STOA PAPADOP
SOCRATES
MUSES
PHANEROMENI STREET
LEEK
28th. OCT SQ
28th. OCTOBER
MARIA SYNGLETIKI ST.
Phaneromeni Library
Phaneromeni Church
Arablar Mosque
Phaneromeni School
(Girl's)
Cyprus Bank
Surveyed by Dept. of Lands & Surveys 1928
State Copyright Reserved
Scale 1 : 500
Feet 50 0 50 100 150 200 Feet
Metres 10 5 0 10 20 30 40 Metres