SHEET XLV PLAN 57 & 58

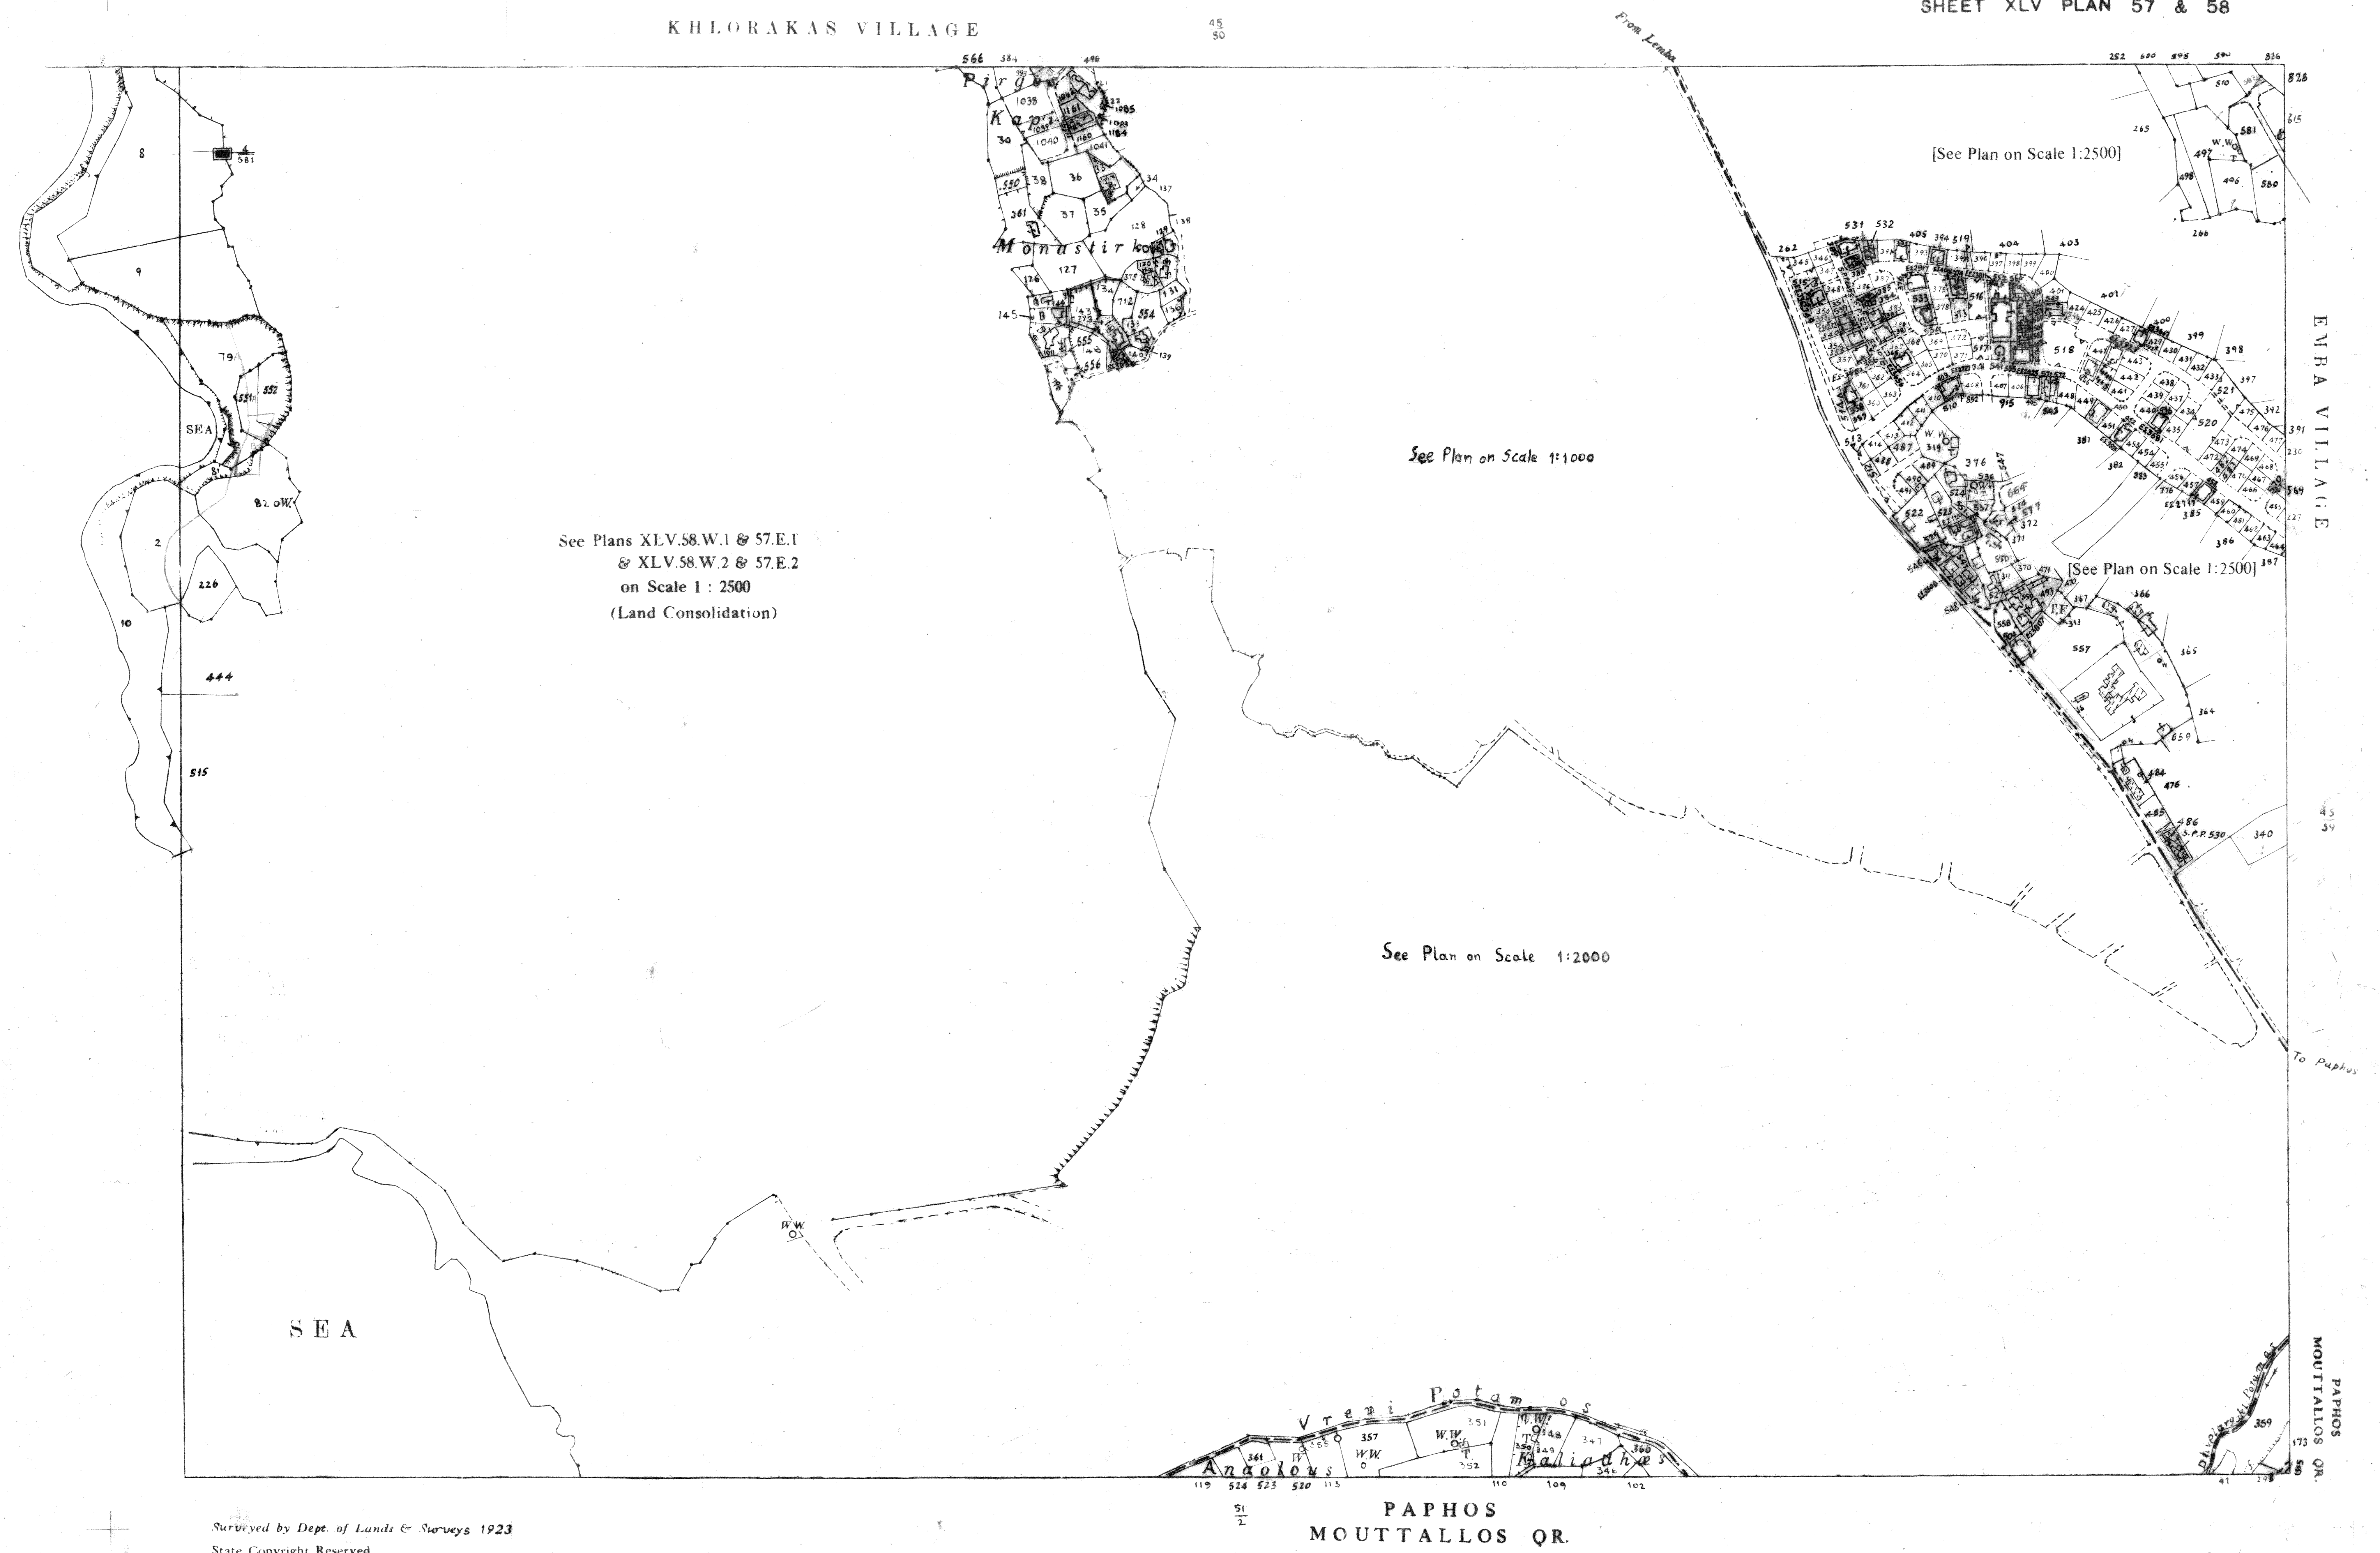
KHLORAKAS VILLAGE
From Lemba
[See Plan on Scale 1:2500]
Pirga
Kap
Monastirko
SEA
See Plans XLV.58.W.1 & 57.E.1
& XLV.58.W.2 & 57.E.2
on Scale 1 : 2500
(Land Consolidation)
See Plan on Scale 1:1000
See Plan on Scale 1:2000
[See Plan on Scale 1:2500]
EMBA VILLAGE
To Paphos
W.W.
SEA
Vrexi Potamos
Anadolous
Kaliadhes
PAPHOS
MOUTTALLOS QR.
PAPHOS
MOUTTALLOS QR.

Surveyed by Dept. of Lands & Surveys 1923
State Copyright Reserved
***Revised** from D.L.O. plans, October 1981*

Scale 1:5000

Feet 200 0 500 1000 Feet
Metres 100 50 0 100 200 300 400 Metres